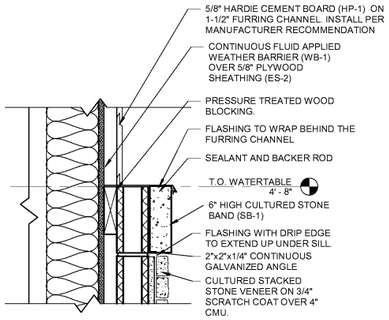

13 CORNER TOWER WATERTABLE
1 1/2" = 1'-0"

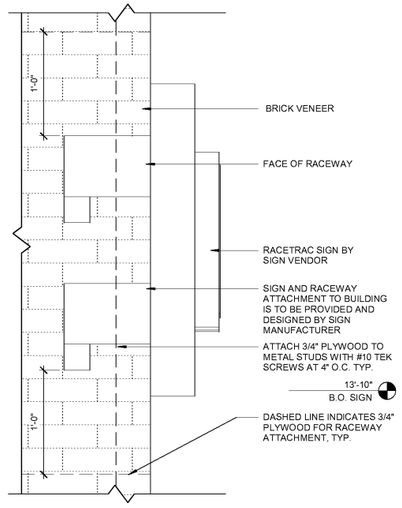

12 FRONT SIGNAGE DETAIL
1 1/2" = 1'-0"

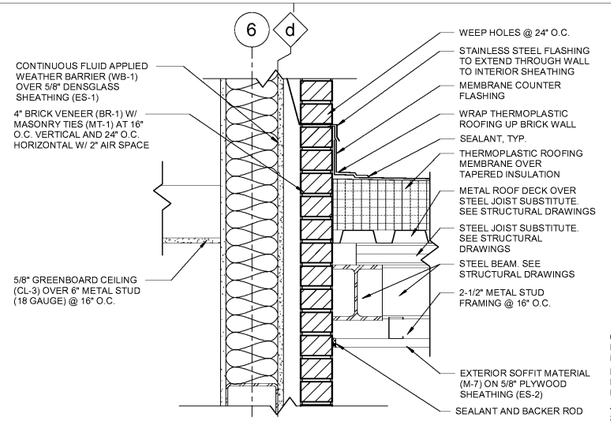

11 TYPICAL PATIO ROOF DETAIL
1 1/2" = 1'-0"

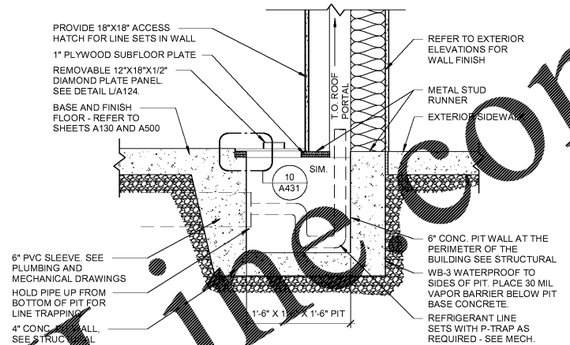

9 PIT SECTION DETAIL
1" = 1'-0"

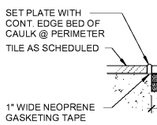

10 PIT EDGE DETAIL
3" = 1'-0"

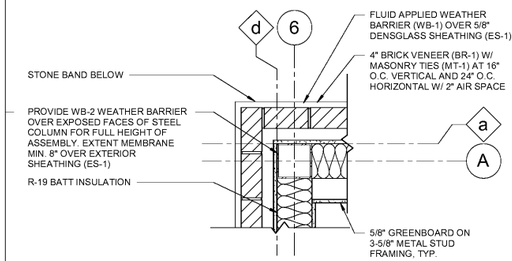

8 COLUMN DETAIL
1" = 1'-0"

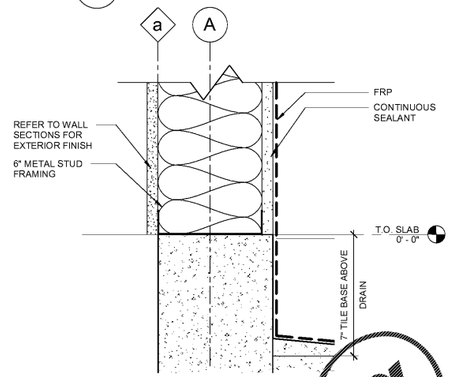

7 ENLARGED SECTION DETAIL
3" = 1'-0"

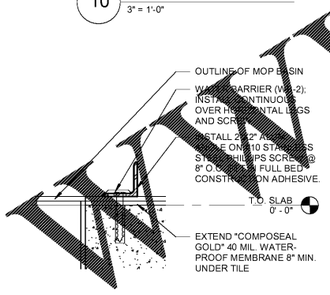

6 ENLARGED ALUMINUM ANGLE DETAIL
3" = 1'-0"

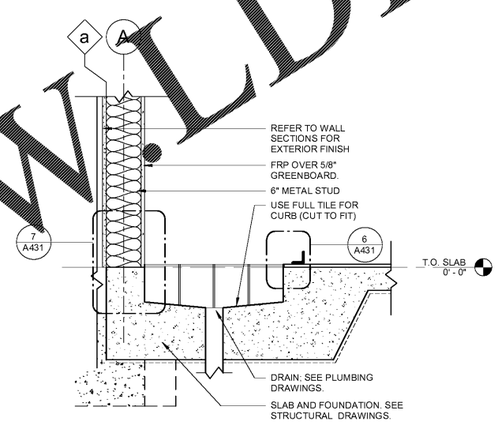

5 SECTION AT RECESSED MOP SINK
1" = 1'-0"

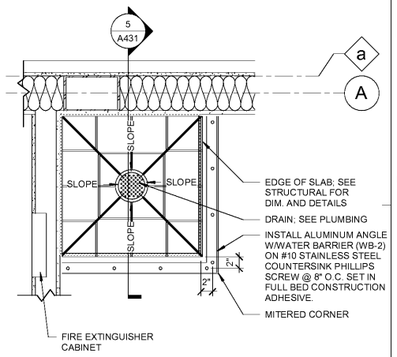

4 DETAIL AT RECESSED MOP SINK
1" = 1'-0"

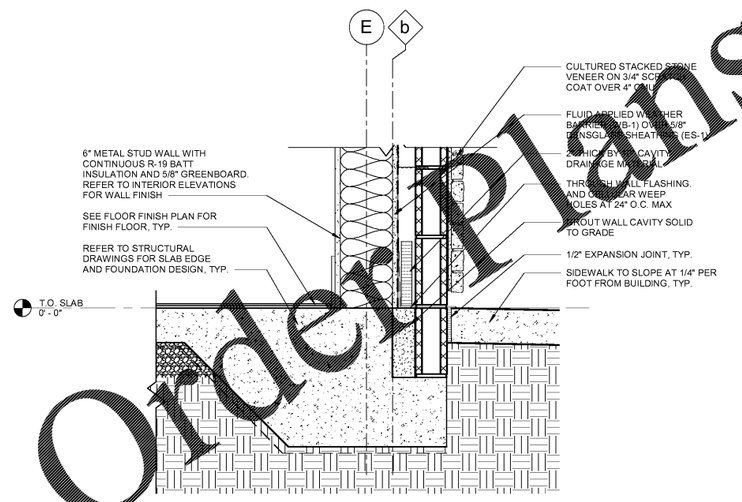

3 TYPICAL BRICK FOUNDATION
1 1/2" = 1'-0"

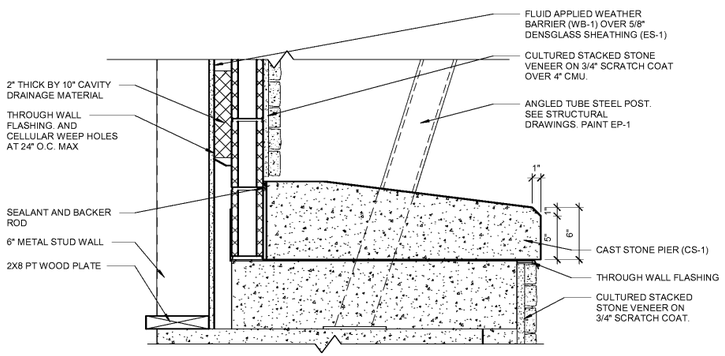

2 CAST STONE PIER SECTION
1 1/2" = 1'-0"

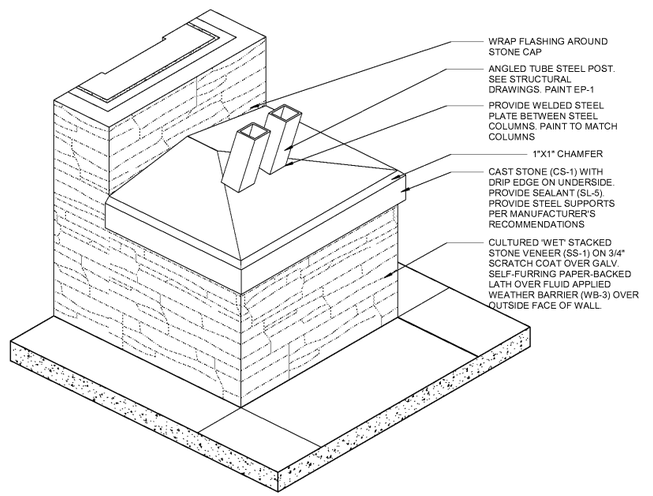

1 CAST STONE PIER AXONOMETRIC

RaceTrac.
COPYRIGHT NOTICE
THESE PLANS ARE SUBJECT TO FEDERAL COPYRIGHT LAWS: ANY USE OF SAME WITHOUT THE EXPRESSED WRITTEN PERMISSION OF RACETRAC PETROLEUM, INC. IS PROHIBITED. 2018 RACETRAC PETROLEUM INC.

DESIGN PROFESSIONALS
HILL FOLEY ROSSI & ASSOCIATES
ARCHITECTURE
ENGINEERING
3680 Pleasant Hill Road
Suite 200
Duluth, Georgia 30096
p 770.622.9858
f 770.622.9535
www.hillfoleyrossi.com

© Copyright (as dated below)
This drawing and all reproductions thereof are the property of Hill Foley Rossi & Associates, LLC.(HFR). It is intended for the sole use of the project named hereon. Reproduction without the written consent of HFR is unlawful. All rights are to be retained to HFR upon project completion.

ISSUE/REVISION RECORD

DATE	DESCRIPTION
2018.08.22	PERMIT ISSUE

RaceTrac.
RACETRAC PETROLEUM, INC.
200 GALLERIA PKWY SE
SUITE 900
ATLANTA, GEORGIA 30339
(770) 431-7600

PROJECT NAME
GRIFFIN

GRIFFIN
GEORGIA
1638 US HWY 41
GRIFFIN, GA 30223

RACETRAC PROJECT NUMBER
#1242

PROTOTYPE SERIES 5.5K 2.0
2018 LH MO

PLAN MODIFICATION NOTICE

SPB NO.	DATE

STANDARD PLAN BULLETINS (SPB) MODIFY THE PROTOTYPE SERIES SET NOTED ABOVE. THE LISTED SPB REPRESENTS THE LATEST MODIFICATION INCORPORATED TO THIS PROTOTYPE SERIES SET AT ORIGINAL RELEASE. THE ISSUE/REVISION RECORD COLUMN ABOVE LISTS ANY REVISIONS OR SPB INCORPORATED IN THIS SET AFTER THE ORIGINAL RELEASE. CONTACT RACETRAC ENGINEERING AND CONSTRUCTION FOR ANY SUBSEQUENT BULLETINS NOT INCORPORATED HEREIN.

PROFESSIONAL SEAL
STATE OF GEORGIA
JON B. ERICKSON
CERTIFICATE NO. 024172
REGISTERED ARCHITECT
08/22/18

PROJECT NUMBER
17.721.00

SHEET TITLE
DETAILS

SHEET NUMBER
A431
ISSUED FOR PERMIT

Order Plans @ WILDLINE.com