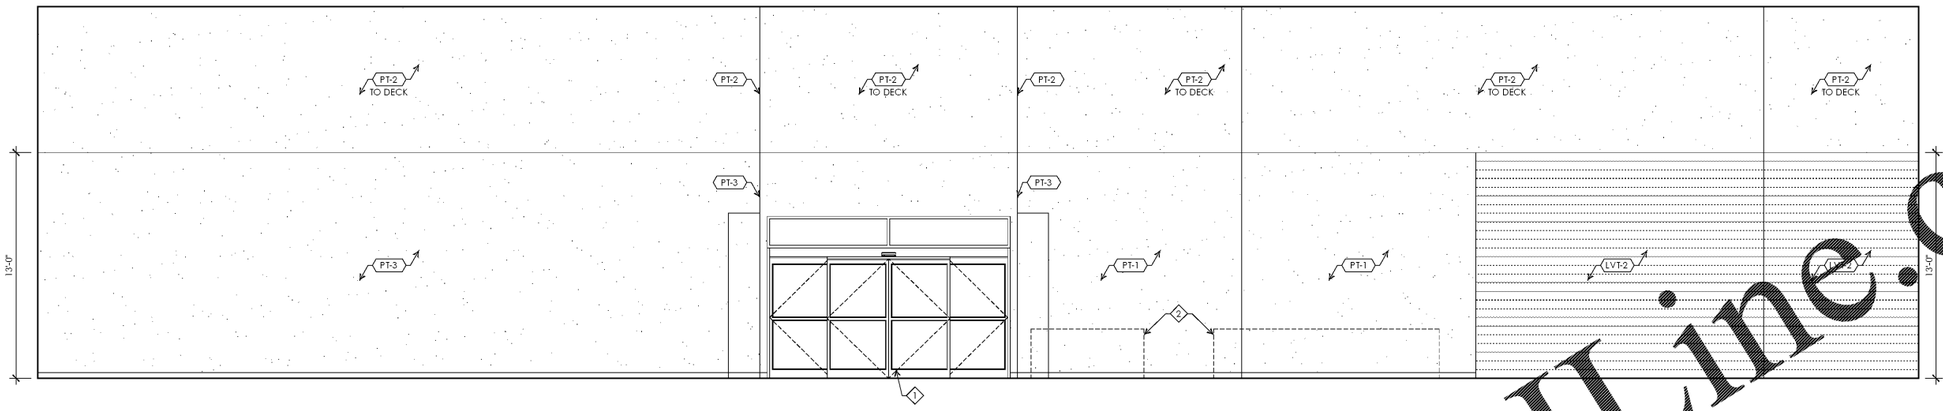

1 INTERIOR EAST SALES FLOOR ELEVATION

SCALE: 1/4" = 1'-0"

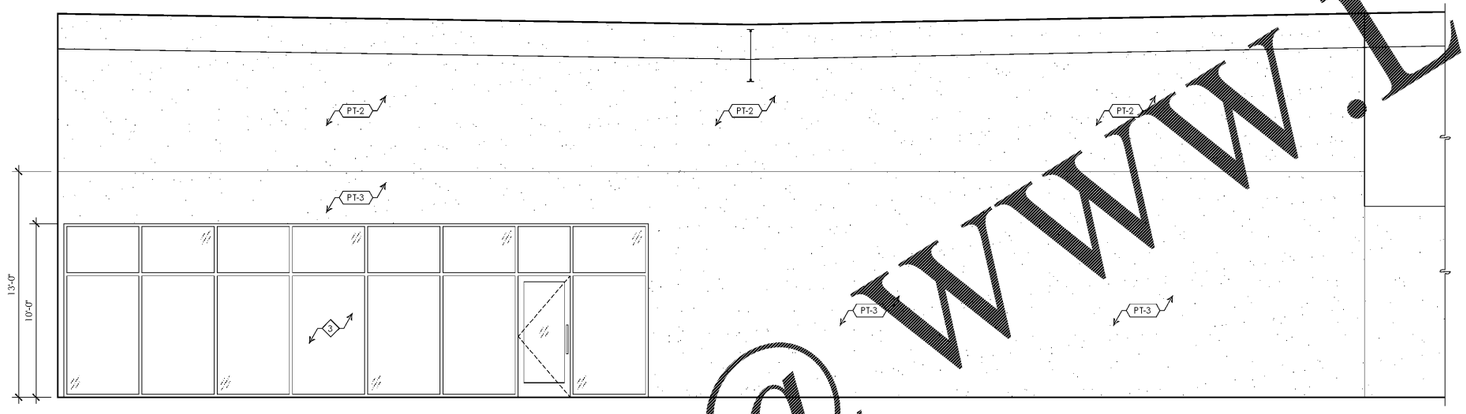

2 PARTIAL INTERIOR SOUTH SALES FLOOR ELEVATION

SCALE: 1/4" = 1'-0"

NOTE:
PAINT FULL LENGTH OF SIDE WALLS.

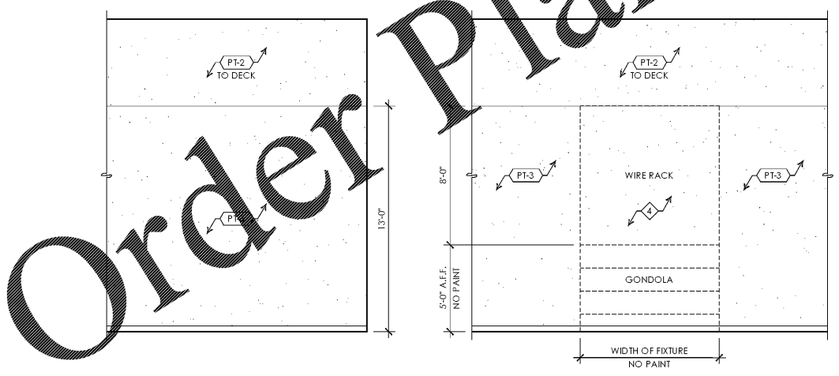

3 TYPICAL SALES FLOOR SIDE WALL ELEVATION

SCALE: 1/4" = 1'-0"

INTERIOR ELEVATION KEY NOTES

1. EXISTING AUTOMATIC SLIDING DOOR AND VESTIBULE TO REMAIN.
2. CASHWRAP - SUPPLIED & INSTALLED BY OD
3. CLEAR ANODIZED ALUMINUM STOREFRONT SYSTEM - REFER TO A402.
4. BEHIND STEEL RACKS WITH GONDOLAS BENEATH - NO PAINT FROM FLOOR TO 5'-0" A.F.F., PT-3 PAINT FROM 5'-0" A.F.F. TO 13'-0" A.F.F., AND PT-2 PAINT FROM 13'-0" A.F.F. TO ROOF DECK.

Order Plans @ WWW.LDILine.com

ARCHITECTURAL DESIGN•GUILD
2100 Sutton Blvd.
St. Louis, MO 63143
www.adg-stl.com
Ph: 314.644.1234
Fx: 314.644.4373

ALL ARCHITECTURAL AND ENGINEERING DRAWINGS ARE IN CONFIDENCE AND DISSEMINATION MAY NOT BE MADE WITHOUT PRIOR WRITTEN CONSENT OF THE ARCHITECT. ALL COMMON LAW RIGHTS OF COPYRIGHT AND OTHERWISE ARE HEREBY SPECIFICALLY RESERVED

OWNER

Office DEPOT OfficeMax

6600 NORTH MILITARY TRAIL
BOCA RATON, FL 33496

PHONE: (561) 438-6299
FAX: (561) 438-7237

PROJECT

Office DEPOT
STORE #0409
BOCA RATON, FL

4901 N. FEDERAL HIGHWAY
BOCA RATON, FL 33431

ISSUE DATE: 11/09/2018
STORE NUMBER: #0409
LEASABLE AREA: 29,701 S.F.
GROSS FLOOR AREA: 28,752 S.F.
JOB NUMBER: 2018.0120.00

ISSUE

ISSUED FOR BID	11/09/18

SEAL

STATE OF FLORIDA
BARRY J. GREENBERG
AR9300
REGISTERED ARCHITECT

BARRY J. GREENBERG
#AR0009300 | EXP. 02/28/2019

SHEET

SALES FLOOR ELEVATIONS

DRAWN: SAR
CHECKED: MBK

A301

FILE NAME: [2018.0120] A301 - Sales Floor Elevations.dwg DATE: [11/7/18] TIME: [4:12 PM] USER: [Stephanie Rainey]