FILE NAME: [2018.0720 A303 - Enlarged Office and Back of House Plans.dwg] DATE: [11/9/18] TIME: [8:12 PM] USER: [Stephanie Barnes]

GENERAL NOTES

A. ALL WOOD FRAMING, BLOCKING, ETC., TO BE FIRE TREATED LUMBER. THE GENERAL CONTRACTOR IS RESPONSIBLE TO PROVIDE WOOD BLOCKING AS REQUIRED FOR THE INSTALLATION OF ALL MILLWORK, TOILET ACCESSORIES, HOT WATER HEATER PLATFORM, ETC.

B. ALL MILLWORK SUPPLIED AND INSTALLED BY OFFICE DEPOT UNLESS OTHERWISE NOTED. MILLWORK IN ASSOCIATE LOUNGE FURNISHED AND INSTALLED BY THE GENERAL CONTRACTOR.

C. REFER TO SHEET A401 FOR MATERIAL & FINISH SCHEDULES.

D. RUBBER BASE TO BE INSTALLED BEHIND MILLWORK.

E. SEE MECHANICAL AND ELECTRICAL DRAWINGS FOR ADDITIONAL INFORMATION.

KEY NOTES

1. FURNISHINGS, FURNITURE, AND ACCESSORIES FURNISHED AND INSTALLED BY OFFICE DEPOT. FINAL LOCATION PER OFFICE DEPOT FIXTURE PLAN
2. NEW ACOUSTICAL CEILING TILE - SEE FINISH SCHEDULE
3. 3625 T62-33 DIAGONAL CORNER BRACING ABOVE CEILING
4. UNISTRUT AT 4'-0" O.C. ABOVE CEILING, ALIGN WITH MAIN T-BAR CEILING GRID.

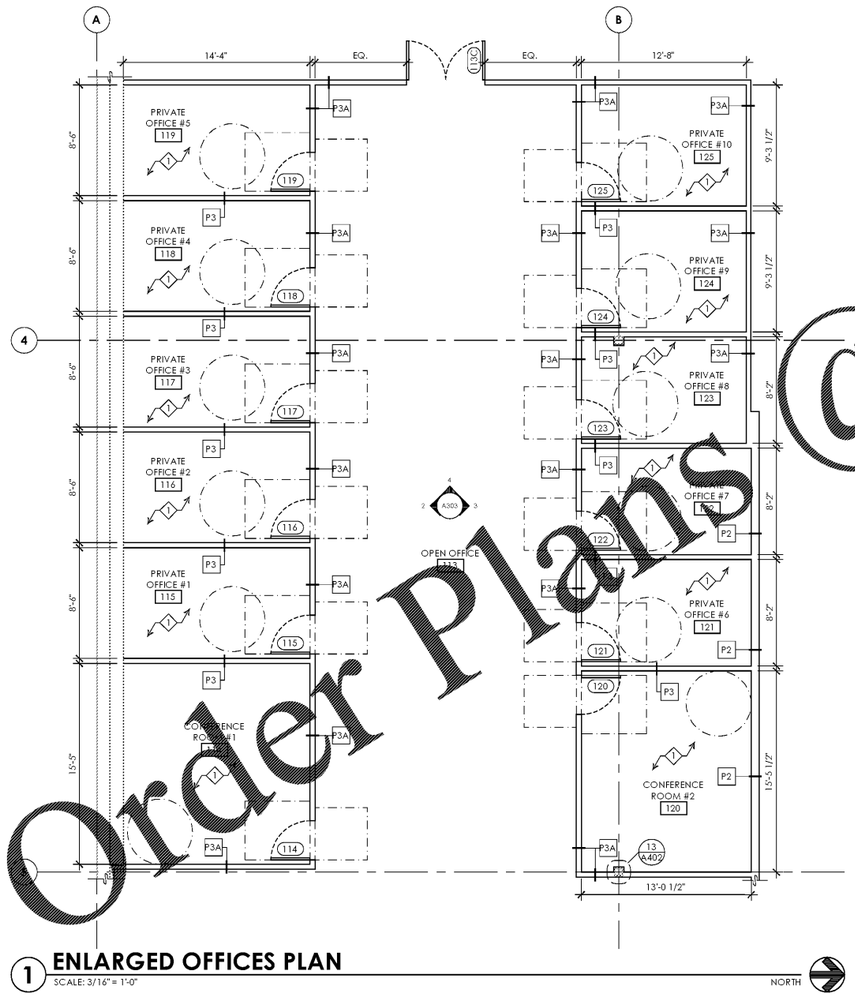

1 **ENLARGED OFFICES PLAN**
SCALE: 3/16" = 1'-0" NORTH

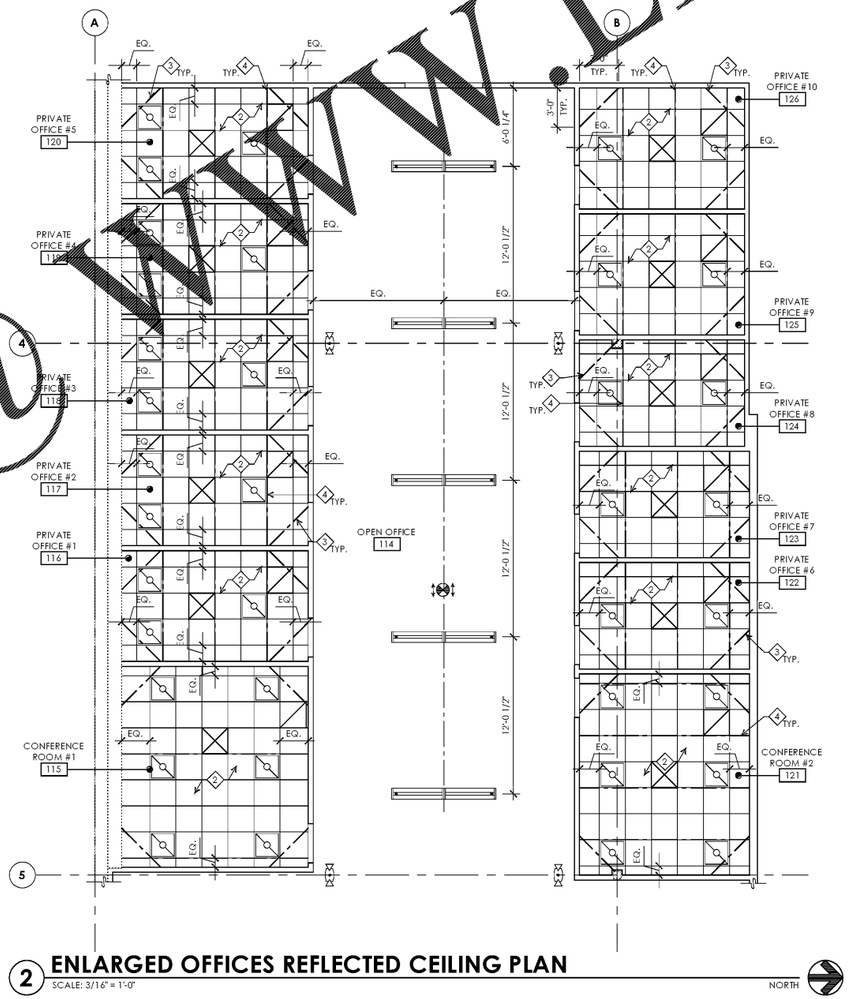

2 **ENLARGED OFFICES REFLECTED CEILING PLAN**
SCALE: 3/16" = 1'-0" NORTH

Order Plans @ WWW.LDILine.com

ARCHITECTURAL DESIGN•GUILD
2100 Sutton Blvd.
St. Louis, MO 63143
www.adg-stl.com
P: 314.644.1234
F: 314.644.4373

ALL ARCHITECTURAL AND ENGINEERING DRAWINGS ARE IN CONFIDENCE AND DISSEMINATION MAY NOT BE MADE WITHOUT PRIOR WRITTEN CONSENT OF THE ARCHITECT. ALL COMMON LAW RIGHTS OF COPYRIGHT AND OTHERWISE ARE HEREBY SPECIFICALLY RESERVED

OWNER

Office DEPOT OfficeMax

6600 NORTH MILITARY TRAIL
BOCA RATON, FL 33496

PHONE: (561) 438-6299
FAX: (561) 438-7237

PROJECT

Office DEPOT
STORE #0409
BOCA RATON, FL

4901 N. FEDERAL HIGHWAY
BOCA RATON, FL 33431

ISSUE DATE: 11/09/2018
STORE NUMBER: #0409
LEASABLE AREA: 29,701 S.F.
GROSS FLOOR AREA: 28,752 S.F.
JOB NUMBER: 2018.0120.00

ISSUE

ISSUED FOR BID	11/09/18

SEAL

STATE OF FLORIDA • BARRY J. GREENBERG • AR9300 • REGISTERED ARCHITECT

BARRY J. GREENBERG
#AR0009300 | EXP. 02/28/2019

SHEET

ENLARGED OFFICES PLANS

DRAWN: SAR
CHECKED: MBK

A303