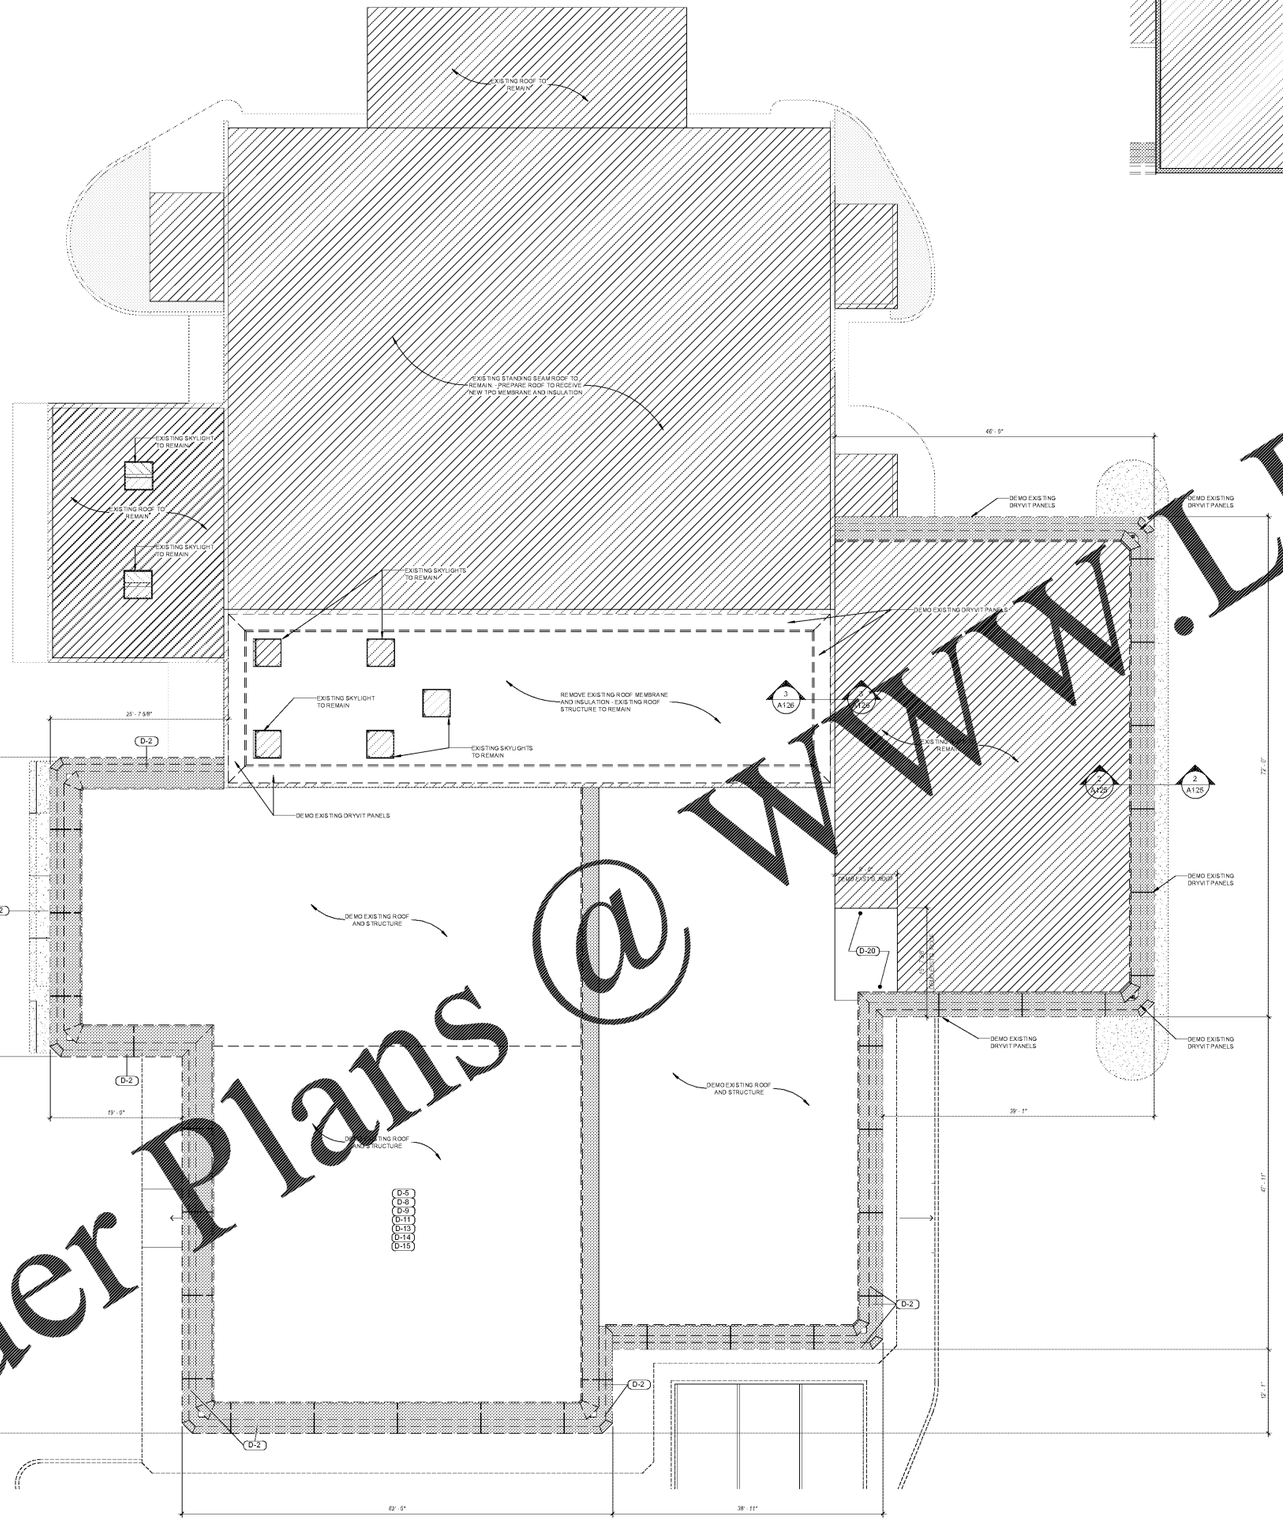

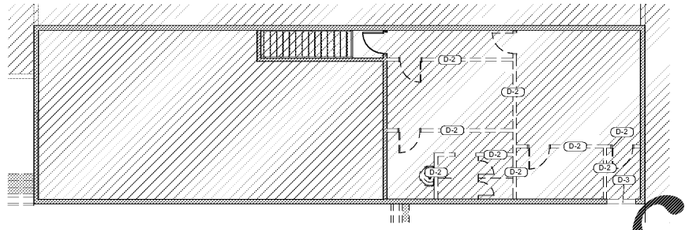

2 A126 DEMO PLAN - SECOND FLOOR PLAN
1/8" = 1'-0"

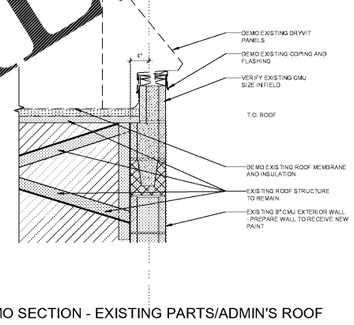

3 A126 DEMO SECTION - EXISTING PARTS/ADMIN'S ROOF
1" = 1'-0"

DEMO PARTITION LEGEND

EXISTING PARTITION

DEMOLISHED PARTITION

SCOPE OF WORK LEGEND

EXISTING TO REMAIN U.N.O.

DEMO

NO.	NOTE
D-2	DEMO WALL ENTIRELY
D-3	DEMO WALL FOR NEW OPENING
D-4	DEMO STOREFRONT / CURTAINWALL
D-5	DEMO ALL FINISHES
D-6	DEMO FLOOR FINISH
D-8	DEMO CEILING
D-9	DEMO LIGHT FIXTURES
D-13	DEMO PLUMBING FIXTURES
D-11	DEMO MILLWORK
D-13	DEMO FLOOR SLAB
D-14	DEMO PLUMBING SYSTEMS
D-15	DEMO MECHANICAL SYSTEMS
D-18	EXISTING 30W11 BAR JOIST @ ROOF LINE ABOVE TO REMAIN
D-17	EXISTING COLUMN TO REMAIN & BE ENCASED IN NEW CONSTRUCTION
D-18	EXISTING COLUMN TO BE REMOVED
D-19	EXISTING W18X50 BEAM ABOVE TO BE SHORED & SHORTENED TO BEAR ON NEW COLUMN
D-20	SHORE & SHORTEN EXISTING 22HR BAR JOISTS - ATTACH TO NEW CMU WALL

1 A126 DEMO PLAN - ROOF
1/8" = 1'-0"

IMAGINETIC NORTH

PROJECT NORTH

YSM DESIGN
ARCHITECTURE | PLANNING
1320 Ellsworth Industrial Blvd
Suite A-100
Atlanta GA 30318
404-249-4555 tel
404-355-6394 fax
www.ysmdesign.com

Signed & Sealed: 31 AUG 2018

Copyright (c) 2018 YSM Design, P.C.

All reports, plans, specifications, computer files, field data, notes and other documents and instruments prepared by YSM Design, P.C. shall remain its property exclusively, and other reserved rights, including copyright thereto.

This drawing may not be reproduced in whole or in part without written permission of YSM Design, P.C. It shall be returned upon request. Scales as indicated are only valid at the original drawings.

Rev	Date	Comments

BID SET

Every Contractor or Subcontractor, by submitting a bid for this project declares that they have reviewed all aspects of this project and have included all work required to provide a complete project that meets all building codes.

If questions or discrepancies are found between trades, these should be submitted by the bidding General Contractor as a Request For Information before bids are due. These clarifications will be issued to all Bidders in Addenda. No consideration will be given after the bid date for issues that could clearly have been answered during the Bidding Period.

Information to all Bidders:
For more information about this bid, including a list of the most current documents, instructions to Bidders, Responsibility Chart, answers to RFI, etc., go to project website. Note this address will be provided to bidders with invitation to bid.

It is the responsibility of ALL Bidders to become familiar with this site and the additional information that is contained there. If you do not have access to the internet you MUST contact your General Contractor for this information. No Change Orders will be accepted for not reviewing this information.

No consideration will be given for Change Order Requests based on any of the following:
1. Items requiring clarification but not clearly indicated as an exclusion on the retail bid.
2. Items requiring clarification but not submitted to Architect as a request for information during bidding.
3. Items deemed to be industry standard for a particular system or assembly.
4. Items that can reasonably be inferred or assumed from contract documents.

PRO BUILDING SYSTEMS
DESIGN BUILD CONTRACTORS

Client:
JIM ELLIS CADILLAC
5880 PEACHTREE BLVD ATLANTA, GA 30341

Project:
JIM ELLIS CADILLAC
5880 PEACHTREE BLVD ATLANTA, GA 30341

Project Number: *18020*
Drawn By: *Author*
Checked By: *Checker*
Approved By: *Approver*

Sheet Title:
DEMO PLAN - SECOND FLOOR PLAN AND ROOF

Sheet Number:
A126

Order Plans @ WWW.LDILine.com

D:\esaenz\2018\18020 - JIM ELLIS CADILLAC_esanchez.rvt
8/31/2018 3:5[illegible] PM