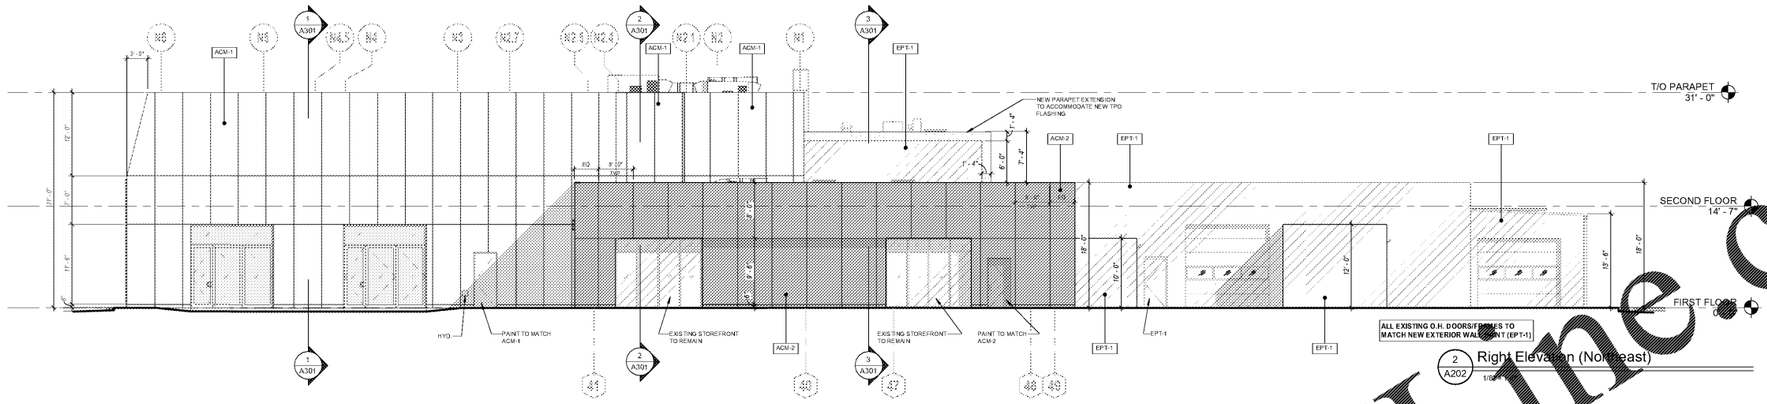

2 A202 Right Elevation (Northeast) 1/8"

ELEVATION LEGEND

EXISTING TO REMAIN U.N.O.

EXTERIOR FINISH MATERIAL LEGEND - CADILLAC

	MARK	MATERIAL	MANUFACTURER	NUMBER / PRODUCT NAME	COLOR / PATTERN NAME	SIZE / GAGE / SHEEN	REMARKS
FINISH MATERIAL TYPE: PAINTS	EPT-1	EXTERIOR PAINT	PPG INDUSTRIES OR EQUAL		TO MATCH ACM-2 COLOR	MINE MICA	AREAS NOT SCHEDULE TO RECEIVE ACM-1
METALS	ACM-1	COMPOSITE METAL PANEL	ALPOLIC	FRONT SYSTEM	WHITE - 4MNCB	62" x 196" - 4mm THICKNESS	EXTERIOR PRIMARY WALL CLADDING
	ACM-2	COMPOSITE METAL PANEL	ALPOLIC	FRONT SYSTEM	ANODIC CLEAR - 4MNCB	62" x 196" - 4mm THICKNESS	EXTERIOR FRAME / BEZEL @ FRONT FACADE
	ACM-3	METAL PANEL	ALPOLIC	DRAINSCREEN SYSTEM	CHARCOAL - 4CNCB	62" x 196" - 4mm THICKNESS	EXTERIOR ACCENT WALL @ SIDE ENTRY
	MT-1	STAINLESS STEEL	SUPPLIER	US32	SATIN	24 GAUGE MIN	METAL COPINGS, REVEAL & BASE
GLAZING SYSTEMS	CW-1	EXTERIOR CURTAINWALL	KAWNEER	1600 SYSTEM 2 OR EQ	CLEAR ANODIZED	DEPTH AS REQD. FOR SPAN	EXTERIOR STOREFRONT/FRONT FACADE
	SF-1	EXTERIOR STOREFRONT SYSTEM	KAWNEER	451 T (THERMALLY BROKEN)	CLEAR ANODIZED	DEPTH AS REQD. FOR SPAN	EXTERIOR SHOWROOM GLAZING & DOORS

EXTERIOR FINISH LEGEND NOTES

1. FINISHES SELECTED ABOVE REPRESENT ALL OF THE MANUFACTURER'S BRAND IMAGE STANDARDS. NOT ALL FINISHES WILL APPLY TO THIS SPECIFIC PROJECT.
2. NO SUBSTITUTIONS ARE PERMITTED OF ANY FINISH LISTED ABOVE UNLESS SPECIFICALLY AUTHORIZED BY ARCHITECT AND APPROVED BY BRAND IMAGE DESIGNER.

Order Plans @ WWW.LDLine.com

YSM DESIGN
ARCHITECTURE | PLANNING
1320 Ellsworth Industrial Blvd
Suite A-100
Atlanta GA 30318
404-249-4555 tel
404-355-6394 fax
www.ysmdesign.com

ISSUED FOR CONSTRUCTION

Signed & Sealed: 31 AUG 2018

Copyright (c) 2018 YSM Design, P.C.
All reports, plans, specifications, computer files, field data, notes and other documents and instruments prepared by YSM Design, P.C. shall remain all copyright, statutory, and other reserved rights, including copyright thereto.
This drawing may not be reproduced in whole or in part without written permission of YSM Design, P.C. It shall be returned upon request. Scales as indicated are only valid on the original drawings.

Rev	Date	Comments

BID SET

Every Contractor or Subcontractor, by submitting a bid for this project declares that they have reviewed all aspects of this project and have included all work required to provide a complete project that meets all building codes.

If questions or discrepancies are found between trades, these should be submitted by the bidding General Contractor as a Request For Information before bids are due. These clarifications will be issued to all Bidders in Addenda. No consideration will be given after the bid date for issues that could clearly have been answered during the Bidding Period.

Information to all Bidders:
For more information about this bid, including a list of the most current documents, instructions to Bidders, Responsibility Chart, answers to RFI, etc., go to project website. Note this address will be provided to bidders with invitation to bid.

It is the responsibility of ALL Bidders to become familiar with this site and the additional information that is contained here. If you do not have access to the internet you MUST contact your General Contractor for this information. No Change Orders will be accepted for not reviewing this information.

No consideration will be given for Change Order Requests based on any of the following:
1. Items requiring clarification but not clearly indicated as an exclusion on the retail bid.
2. Items requiring clarification but not submitted to Architect as a request for information during bidding.
3. Items deemed to be industry standard for a particular system or assembly.
4. Items that can reasonably be inferred or assumed from contract documents.

PRO BUILDING SYSTEMS
DESIGN BUILD CONTRACTORS

Client:
JIM ELLIS CADILLAC
5880 PEACHTREE BLVD
ATLANTA, GA 30341

Project:
JIM ELLIS CADILLAC
5880 PEACHTREE BLVD
ATLANTA, GA 30341

Project Number: 18020
Drawn By: Author
Checked By: Checker
Approved By: Approver

Sheet Title:
BUILDING ELEVS. & EXTERIOR FINISHES

Sheet Number:
A202

D:\esaenz\2018_JIM ELLIS_CADILLAC_esanchez.rvt
8/31/2018 3:5 PM