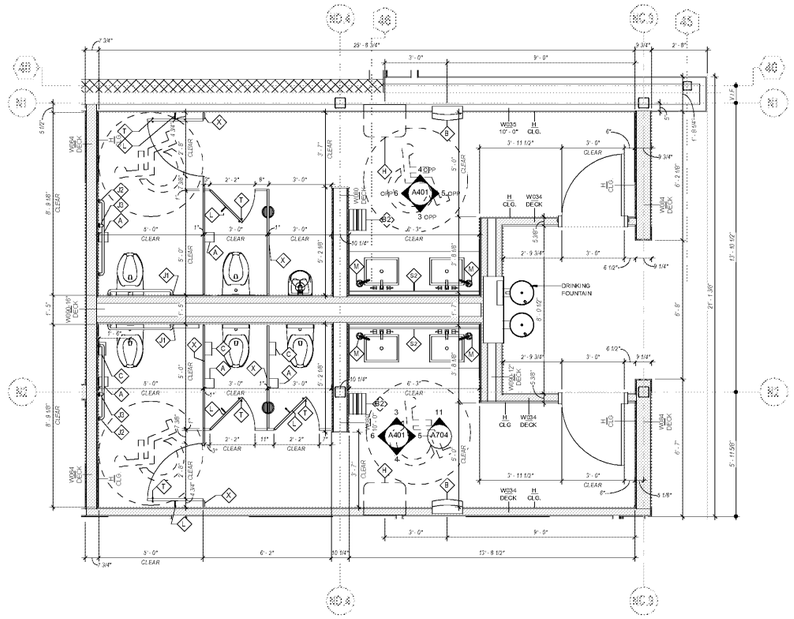

1 A401 SHOWROOM RESTROOM
3/8" = 1'-0"

RESTROOM ACCESSORIES

TAG	DESCRIPTION	BOBRICK/ KOHLER BASIS OF DESIGN	MOUNTING
CUSTOMER CONTACT RESTROOMS			
A1	WALL MOUNTED TISSUE DISPENSER	B-4288	SURFACE
A2	WALL MOUNTED TISSUE DISPENSER	B-4388	RECESSED
B1	PAPER TOWEL DISPENSER / WASTE RECEPTACLE COMBO	B-43944	RECESSED
B2	HAND DRYER	BY OWNER	SURFACE
H	BABY CHANGING STATION	KB110-SSR	RECESSED
M	SOAP DISPENSER	K-1992	COUNTER
S2	PLATE GLASS MIRROR	GLASS VENDOR	SURFACE
ADMIN			
B3	WASTE RECEPTACLE	B-3644	RECESSED
B4	PAPER TOWEL DISPENSER	B-36903	RECESSED
S3	SINGLE GLASS PLATE MIRROR ON STANDOFFS	SEE DTL.	SURFACE

TAG	DESCRIPTION	BOBRICK BASIS OF DESIGN	MOUNTING
TECH RESTROOMS			
G	WALL MOUNTED SOAP DISPENSER	B6615	SURFACE
N	ROLL TOWEL DISPENSER	B-2892	SURFACE
P	WASTE RECEPTACLE	B-275	SURFACE
S1	24" X 36" MIRROR W/ SHELF	B-165 2436	SURFACE

TAG	DESCRIPTION	BOBRICK BASIS OF DESIGN	MOUNTING
COMMON ACCESSORIES			
C	SANITARY NAPKIN DISPOSAL	B-270	SURFACE
D	TOILET SEAT COVER DISPENSER	B-4221	SURFACE
E	TOILET SEAT COVER DISPENSER - ADA	B-4221	SURFACE
A	36" GRAB BAR	B-6806 X 36"	HORIZONTAL
A2	42" GRAB BAR	B-6806 X 42"	HORIZONTAL
A5	18" GRAB BAR	B-6806 X 18"	VERTICAL
L	COAT HOOK / BUMPER	B-212	PARTITION DOOR
O	STALL DOOR PULL / HANDLE - HAFELE	939.60.000	PARTITION DOOR
X	TOILET PARTITIONS	SERIES 500	FLOOR (BRADLEY)
Z	MOP HOLDER W/ SHELF	B-224500	SURFACE

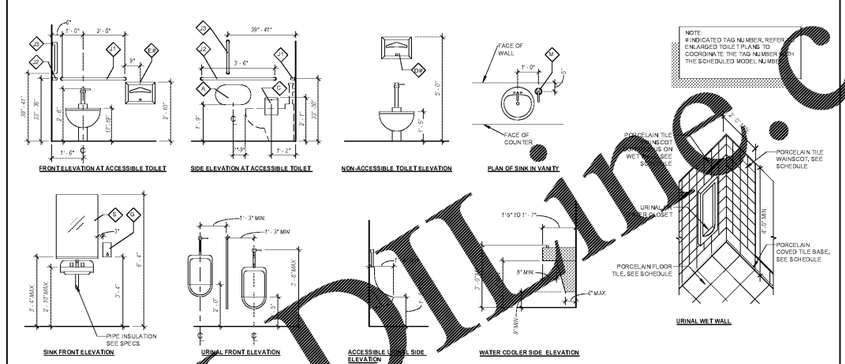

GENERAL TOILET NOTES

FLUSH CONTROLS @ ACCESSIBLE WATER CLOSETS SHALL BE MOUNTED ON "WIDE" SIDE AND NOT EXCEED 42" A.F.F.

TOE CLEARANCES @ TOILET STALLS SHALL BE 9" MIN

ALL CONTROLS AT TOILET ACCESSORIES SHALL BE LOCATED NO HIGHER THAN 48" A.F.F.

ALL CONSTRUCTION IS TO COMPLY WITH LOCAL ACCESSIBILITY STANDARDS AND CODES, IF A CONFLICT EXISTS BETWEEN THE ACCESSIBILITY STANDARDS AND DRAWINGS, THE ACCESSIBILITY STANDARDS SHALL PREVAIL. CONTRACTOR SHALL NOTIFY ARCHITECT OF ANY CONFLICT PRIOR TO MAKING CHANGES IN FIELD

UNLESS NOTED OTHERWISE: (BASIS OF DESIGN)
-CONCEALED FLUSHOMETER FOR TOILETS SHALL BE SLOAN ROYAL OPTIMA 152-1.28 ES-S TMO SWB
-CONCEALED FLUSHOMETER FOR URINALS SHALL BE SLOAN ROYAL OPTIMA 195-0.125 ES-S SWB HEU
-RECTANGULAR LAVATORY SINK - AMERICAN STANDARD "STUDIO" UNDER COUNTER
-LAVATORY FAUCET - ELJAN OPTIMA EAF 209 HARDWIRED TOUCHLESS
-BAR SINK - JUST MFG US NO ADA-1819-A, DELTA "GRAIL" SERIES SINGLE HANDLE FAUCET
-SHOWROOM WATER COOLER - ELKAY SWRLFLD SENSOR OPERATED ENDEMIZER
-BACK OF HOUSE WATER COOLER - ELKAY LZTL8C
-DOWNSPOUT COVER - JR SMITH SPECIAL PURPOSE DOWNSPOUT COVER 1775 (FORMERLY SO-0-2-39
-OPTIONAL, WHEN USED - TECH WASH SINK ELKAY WALL MOUNTED EWMA2620C (NEED TO ADD AN ADA SINK WITH THIS SINK)

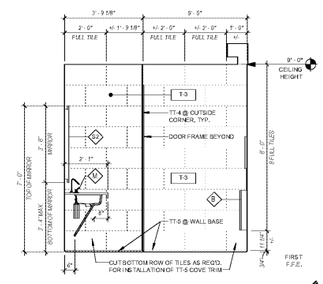

5 A401 SHOWROOM RESTROOM - ELEV. 03
3/8" = 1'-0"

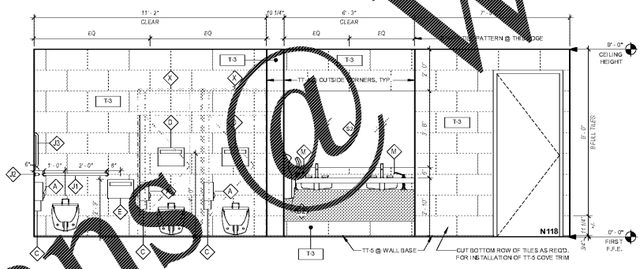

3 A401 SHOWROOM RESTROOM - ELEV. 01
3/8" = 1'-0"

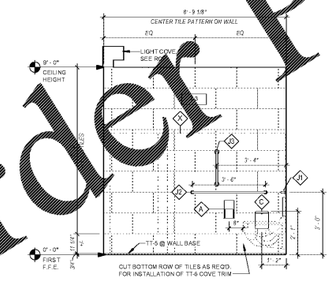

6 A401 SHOWROOM RESTROOM - ELEV. 04
3/8" = 1'-0"

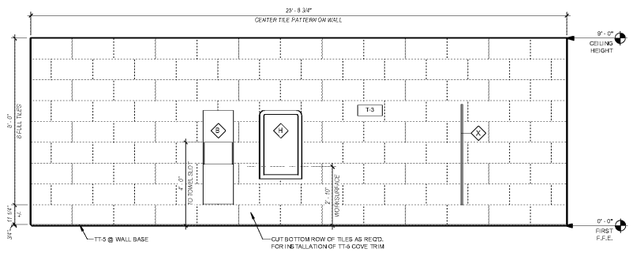

4 A401 SHOWROOM RESTROOM - ELEV. 02
3/8" = 1'-0"

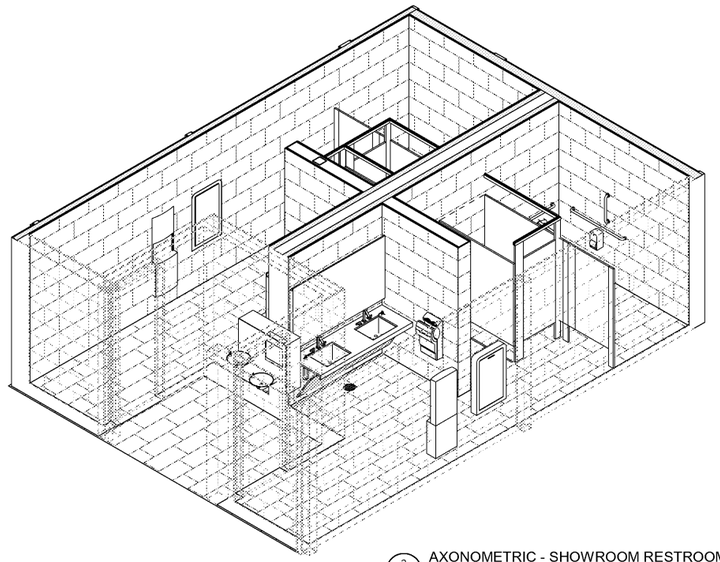

2 A401 AXONOMETRIC - SHOWROOM RESTROOM

YSM DESIGN
RETAIL | AUTOMOTIVE | ARCHITECTURE
1320 Ellsworth Industrial Blvd
Suite A-100
Atlanta GA 30318
404-249-4555 tel
404-355-6394 fax
www.ysmdesign.com

ISSUED FOR CONSTRUCTION

Signed & Sealed: 31 AUG 2018

Copyright (c) 2018 YSM Design, P.C.

All reports, plans, specifications, computer files, field data, notes and other documents and instruments prepared by YSM Design, P.C. shall remain the property of the Architect, and other reserved rights, including copyright thereto.

This drawing may not be reproduced in whole or in part without written permission of YSM Design, P.C. It shall be returned upon request. Scales as indicated are only valid on the original drawings.

Rev	Date	Comments

BID SET

Every Contractor or Subcontractor, by submitting a bid for this project declares that they have reviewed all aspects of this project and have included all work required to provide a complete project that meets all building codes.

If questions or discrepancies are found between trades, these should be submitted by the bidding General Contractor as a Request For Information before bids are due. These clarifications will be issued to all Bidders in Addenda. No consideration will be given after the bid date for issues that could clearly have been answered during the Bidding Period.

Information to all Bidders:
For more information about this bid, including a list of the most current documents, instructions to Bidders, Responsibility Chart, answers to RFI, etc., go to project website. Note this address will be provided to bidders with invitation to bid.

It is the responsibility of ALL Bidders to become familiar with this site and the additional information that is contained there. If you do not have access to the internet you MUST contact your General Contractor for this information. No Change Orders will be accepted for not reviewing this information.

No consideration will be given for Change Order Requests based on any of the following:
1. Items requiring clarification but not clearly indicated as an exclusion on the retail bid.
2. Items requiring clarification but not submitted to Architect as a request for information during bidding.
3. Items deemed to be industry standard for a particular system or assembly.
4. Items that can reasonably be inferred or assumed from contract documents.

PRO BUILDING SYSTEMS
DESIGN BUILD CONTRACTORS

Client:
JIM ELLIS CADILLAC
5880 PEACHTREE BLVD ATLANTA, GA 30341

Project:
JIM ELLIS CADILLAC
5880 PEACHTREE BLVD ATLANTA, GA 30341

Project Number: 18020
Drawn By: ES / TFL
Checked By: AEA
Approved By: YSM

Sheet Title:
RESTROOMS

Sheet Number:
A401

D:\esaenz\2018\JIM ELLIS CADILLAC_esanchez.rvt
8/31/2018 3:57:36 PM

Order Plans @ WWW.EDline.com