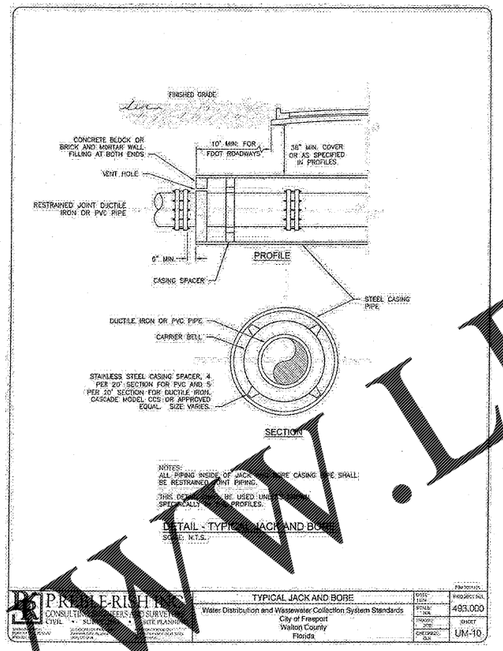

PREBLE-RISH INC
CONSULTING ENGINEERS AND SURVEYORS
CIVIL • SURVEYING • SITE PLANNING

TYPICAL JACK AND BORE	DATE	PROJECT NO.
Water Distribution and Wastewater Collection System Standards City of Freeport Walton County Florida	SCALE: N.T.S.	493.000
	DRAWN:	SHEET
	CHECKED:	UM-10

TYPICAL JACK AND BORE

4 SD1

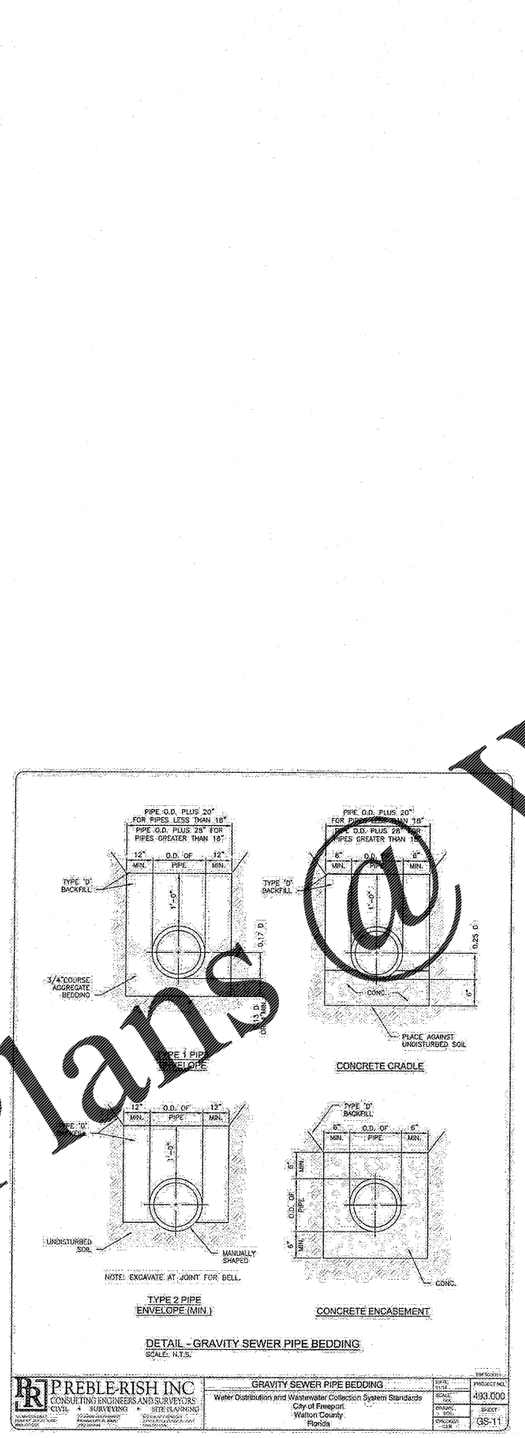

PREBLE-RISH INC
CONSULTING ENGINEERS AND SURVEYORS
CIVIL • SURVEYING • SITE PLANNING

GRAVITY SEWER PIPE BEDDING	DATE	PROJECT NO.
Water Distribution and Wastewater Collection System Standards City of Freeport Walton County Florida	SCALE: N.T.S.	493.000
	DRAWN:	SHEET
	CHECKED:	GS-11

GRAVITY SEWER PIPE BEDDING

5 SD1

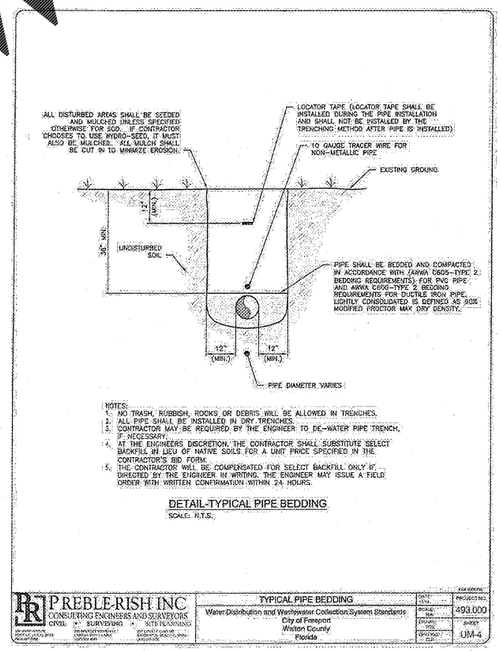

PREBLE-RISH INC
CONSULTING ENGINEERS AND SURVEYORS
CIVIL • SURVEYING • SITE PLANNING

TYPICAL PIPE BEDDING	DATE	PROJECT NO.
Water Distribution and Wastewater Collection System Standards City of Freeport Walton County Florida	SCALE: N.T.S.	493.000
	DRAWN:	SHEET
	CHECKED:	UM-6

TYPICAL PIPE BEDDING

3 SD1

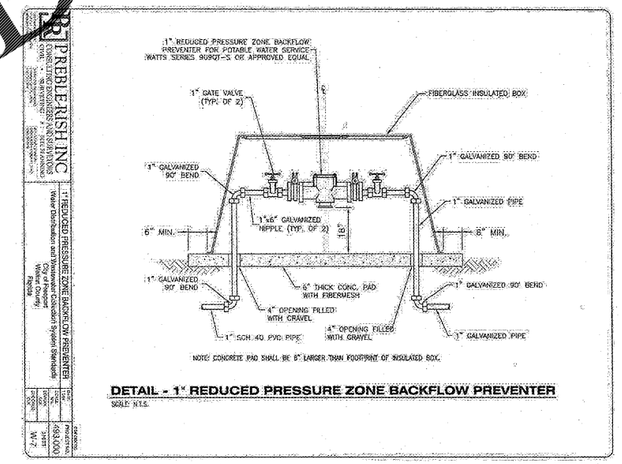

PREBLE-RISH INC
CONSULTING ENGINEERS AND SURVEYORS
CIVIL • SURVEYING • SITE PLANNING

1" REDUCED PRESSURE ZONE BACKFLOW PREVENTER	DATE	PROJECT NO.
Water Distribution and Wastewater Collection System Standards City of Freeport Walton County Florida	SCALE: N.T.S.	493.000
	DRAWN:	SHEET
	CHECKED:	UM-7

1" REDUCED PRESSURE ZONE BACKFLOW PREVENTER

2 SD1

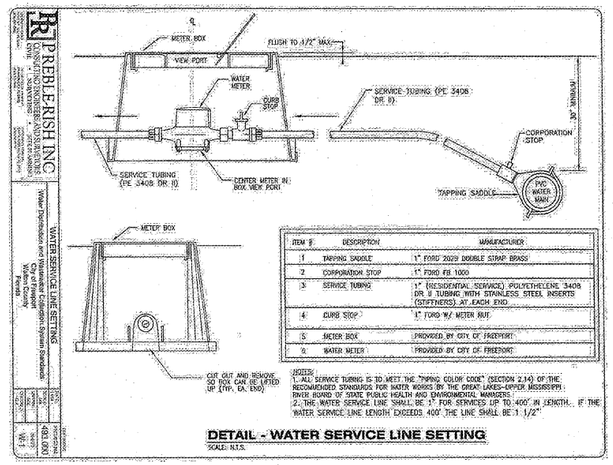

PREBLE-RISH INC
CONSULTING ENGINEERS AND SURVEYORS
CIVIL • SURVEYING • SITE PLANNING

WATER SERVICE LINE SETTING	DATE	PROJECT NO.
Water Distribution and Wastewater Collection System Standards City of Freeport Walton County Florida	SCALE: N.T.S.	493.000
	DRAWN:	SHEET
	CHECKED:	UM-1

WATER SERVICE LINE SETTING

1 SD1

Craig K. Collins, P.E. #62665
3333 Battlefield Road, Suite 1000
Springfield, Missouri 65804
phone 417.881.0020
fax 417.881.0028
cmec.com
Mahnke Finkbeiner Hardt & Collins, Inc.
CIVIL • STRUCTURAL • MECHANICAL • ELECTRICAL • PLUMBING ENGINEERS

CRAIG A. SCHNEIDER, AIA
ARCHITECT
1736 East Sunshine, Suite 417
Springfield, Missouri 65804
417.862.8515
FAX: 417.862.3245
e-mail: architect@eschneider.com

LICENSED PROFESSIONAL ENGINEER
No. 69866
STATE OF FLORIDA
CRAIG A. SCHNEIDER
4-11-17

PROJECT:
NEW O'REILLY AUTO PARTS STORE
EAST MAIN STREET
FREEPORT, FL

SITE DETAILS

O'Reilly AUTO PARTS
CORPORATE OFFICES
233 SOUTH PATTERSON
SPRINGFIELD, MISSOURI 65802
(417) 862-2674 TELEPHONE

COMM #	3924
DATE:	4-11-17
REVISION DATE:	

SD1 of 1

Order Plans @ WWW.LDILine.com

H:\ORE\0849\DWG\SHEETS\SD1.DWG - Apr 07, 2017 - 2:03 pm