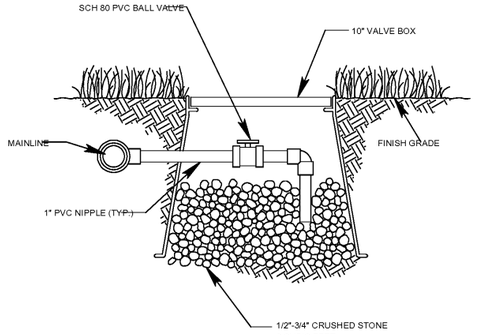

1 L2.2 MANUAL DRAIN VALVE

NTS

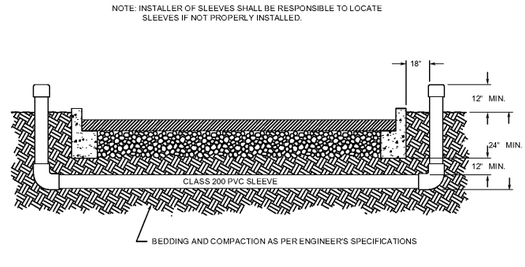

2 L2.2 SLEEVING

NTS

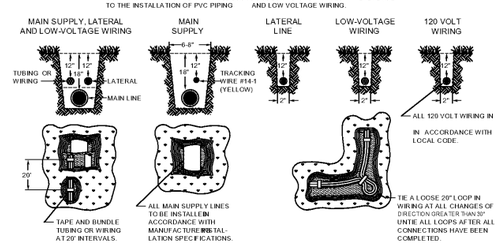

3 L2.2 TRENCHING

NTS

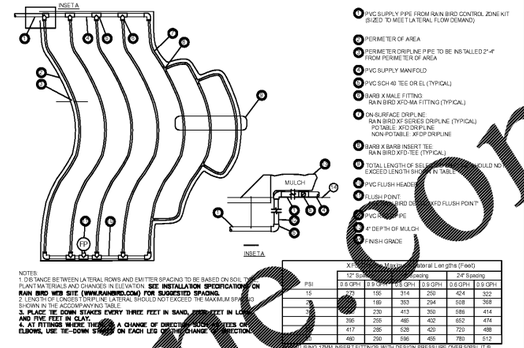

4 L2.2 MANUAL DRAIN VALVE

NTS

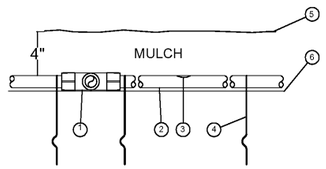

1. EASY FIT COMPRESSION TEE: RAIN BIRD MDCFTEE
2. ON-SURFACE DRIPLINE: RAIN BIRD XF SERIES DRIPLINE POTABLE: XFD DRIPLINE NON-POTABLE: XFDP DRIPLINE
3. INLINE DRIP EMITTER OUTLET
4. TIE DOWN STAKE: RAIN BIRD TDS-050 WITH BEND (TYPICAL)
5. MULCH
6. FINISH GRADE

NOTES:
1. PLACE TIE DOWN STAKES EVERY THREE FEET IN SAND, FOUR FEET IN LOAM, AND FIVE FEET IN CLAY.
2. AT FITTINGS WHERE THERE IS A CHANGE OF DIRECTION SUCH AS TEES OR ELBOWS, USE TIE-DOWN STAKES ON EACH LEG OF THE CHANGE OF DIRECTION.

5 L2.2 LANDSCAPE DRIPLINE ON GRADE

NTS

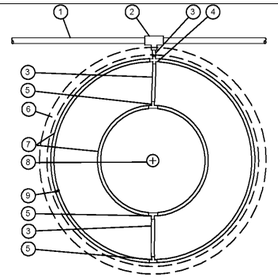

1. PVC DRIP MANIFOLD PIPE
2. PVC SCH 40 TEE OR EL
3. 1/2 POLYETHYLENE TUBING: RAIN BIRD XF SERIES BLANK TUBING
4. BARB CROSS INSERT FITTING: RAIN BIRD XFD-CROSS
5. BARB TEE INSERT FITTING: RAIN BIRD XFD-TEE
6. SHOVEL CUT BED EDGE
7. ON-SURFACE DRIPLINE: RAIN BIRD XF SERIES DRIPLINE POTABLE: XFD DRIPLINE NON-POTABLE: XFDP DRIPLINE PLACE AS SHOWN (LENGTH AS REQUIRED)
8. TREE TRUNK
9. TIE DOWN STAKE: RAIN BIRD TDS-050 WITH BEND (QUANTITY AS REQUIRED. SEE NOTES 2-3 BELOW)

NOTES: (THIS DETAIL IS FOR TREES LOCATED OUTSIDE OF PLANTING AREAS ONLY)
1. DISTANCE BETWEEN LATERAL RINGS AND EMITTER SPACING TO BE BASED ON SOIL TYPE, AND TREE CANOPY. SEE INSTALLATION SPECIFICATIONS ON RAIN BIRD WEB SITE (WWW.RAINBIRD.COM) FOR SUGGESTED SPACING.
2. PLACE TIE DOWN STAKES EVERY THREE FEET IN SAND, FOUR FEET IN LOAM, AND FIVE FEET IN CLAY.
3. AT FITTINGS WHERE THERE IS A CHANGE OF DIRECTION SUCH AS TEES OR ELBOWS, USE TIE-DOWN STAKES ON EACH LEG OF THE CHANGE OF DIRECTION.

6 L2.2 DRIP LAYOUT AROUND TREES IN TURF AREA

NTS

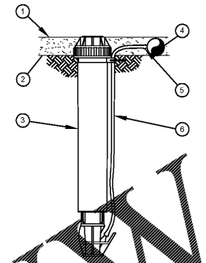

1. MULCH
2. FINISH GRADE
3. MICRO-SPRAY POP-UP: RAIN BIRD XERI-POP XP-600X WITH VAN NOZZLE
4. ON-SURFACE DRIPLINE: RAIN BIRD XF SERIES DRIPLINE POTABLE: XFD SERIES NON-POTABLE: XFDP SERIES
5. ½" BARB TRANSITION FITTINGS: RAIN BIRD XFD-MA
6. ½" DISTRIBUTION TUBING: RAIN BIRD XD TUBING (LENGTH AS REQUIRED)

NOTE:
USE XERIMAN TOOL OR AWL TOOL TO INSERT BARB TRANSFER FITTING DIRECTLY INTO DRIPLINE TUBING.
2. VAN NOZZLE MAY BE SET TO CLOSED, OR IF IT IS DESIRED TO SEE SPRAY FROM THE NOZZLE, SET THE ARC TO ¼ PATTERN. THE FLOW FROM THE NOZZLE, 0.3 GPM, SHOULD BE ACCOUNTED FOR IN THE SYSTEM DESIGN.

7 L2.2 DRIPLINE OPERATION INDICATOR

NTS

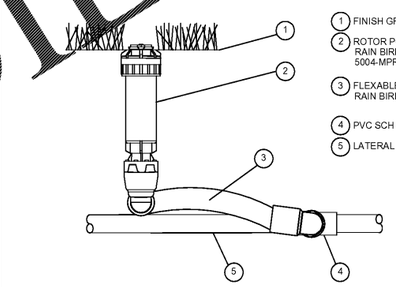

8 L2.2 ROTOR POP-UP SPRINKLER:5004-MPR NOZZLE

NTS

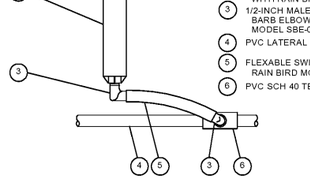

9 L2.2 ROTORY NOZZLE: 1804 POP-UP SPRAY SPRINKLER

NTS

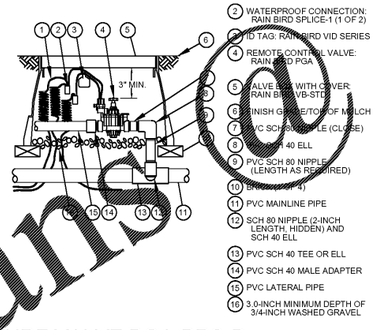

10 L2.2 TURF VALVE PGA-PRS-D

NTS

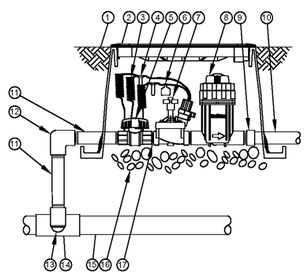

11 L2.2 DRIP VALVE:XCZ-PRB-100-B-COM

NTS

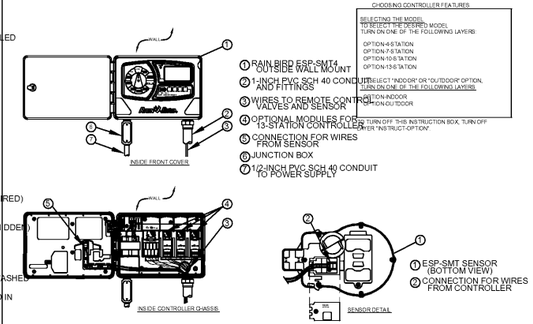

12 L2.2 SMART CONTROLLER:ESP-SMT

NTS

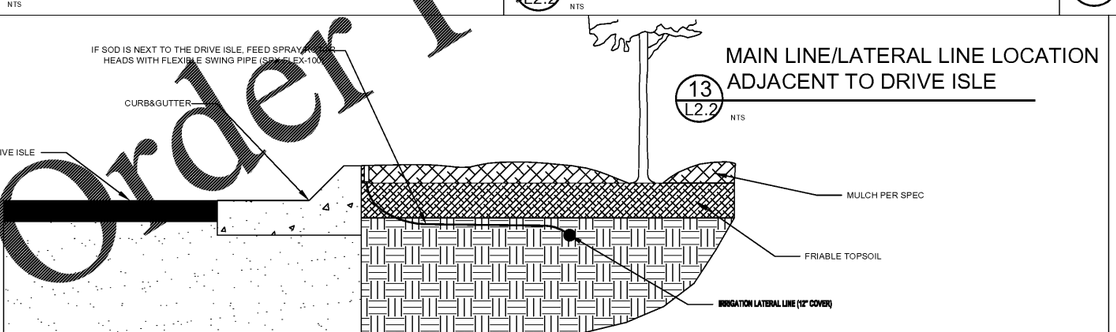

13 L2.2 MAIN LINE/LATERAL LINE LOCATION ADJACENT TO DRIVE ISLE

NTS

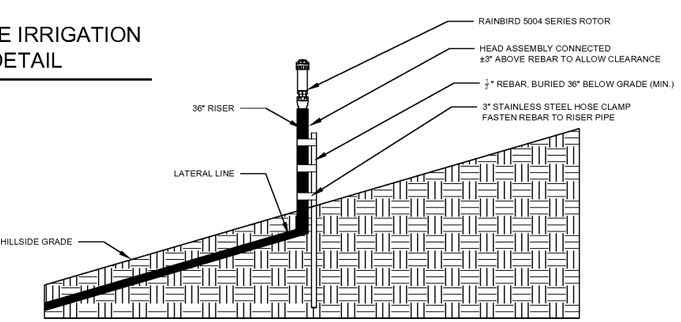

14 L2.2 HILLSIDE IRRIGATION RISER DETAIL

NTS

Order Plans Online
WWW.DLine.com

REVISED	NO.	DATE
		02/26/2018

Columbia Engineering
2801 BUFORD HIGHWAY
SUITE 200
DULUTH, GEORGIA 30096
(770) 904-0656

THESE PLANS ARE SUBJECT TO FEDERAL COPYRIGHT LAWS ANY REPRODUCTION WITHOUT THE EXPRESSED WRITTEN PERMISSION OF RACETRAC PETROLEUM, INC. IS PROHIBITED

RACETRAC PETROLEUM, INC.
3225 CUMBERLAND BOULEVARD
SUITE 100 ATLANTA, GA 30339
(770) 431-7600

IRRIGATION DETAILS

PEACHTREE CORNERS RACETRAC

5780 PEACHTREE CORNERS PARKWAY
PEACHTREE CORNERS, GEORGIA
GWINNETT COUNTY
DIST. 6, LL 284, PAARCELS: 6-284-16,18,40,56

DRAWN-BY	JPB
DATE	02/23/2018
SCALE	1"=40'
DRAWING NAME: 4607.00	
L-2.2	1
SHEET NO.	VERSION