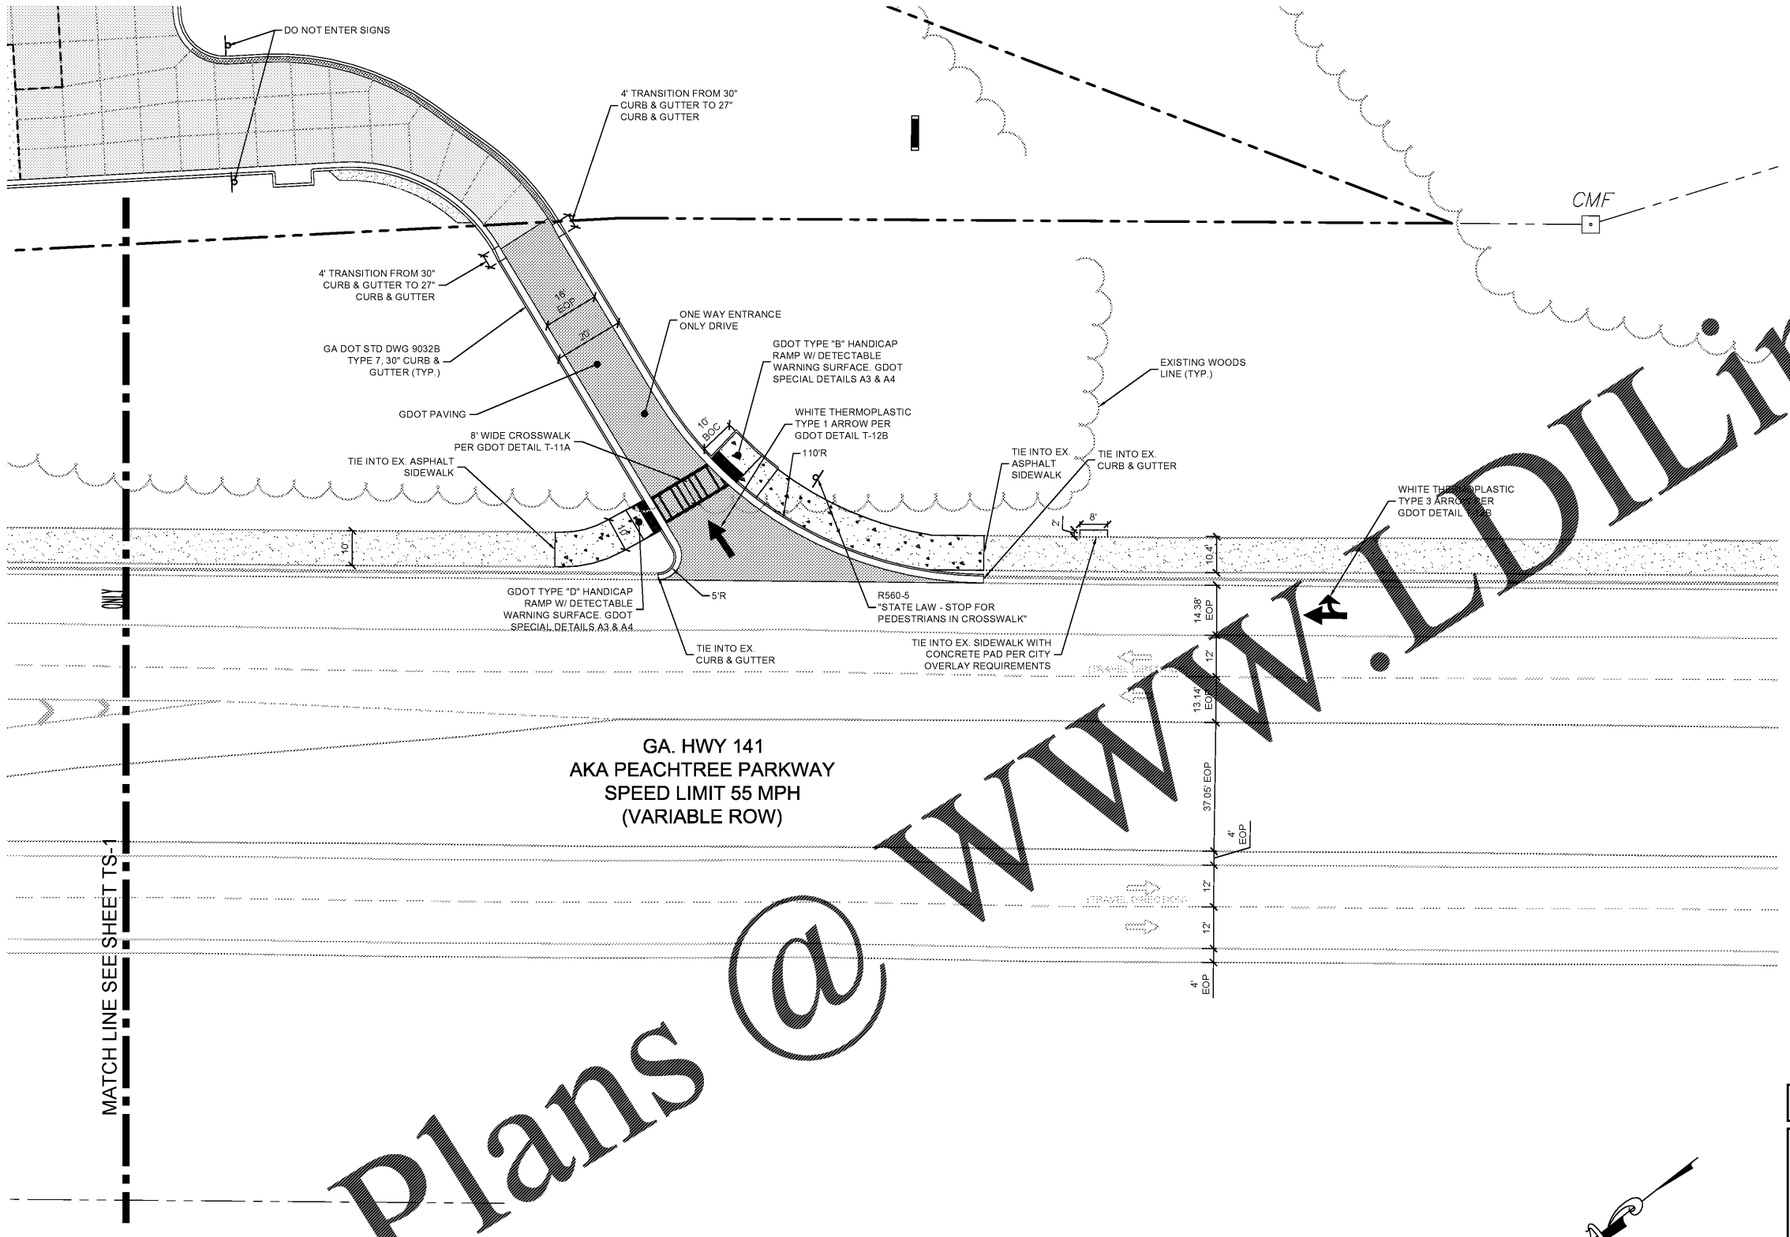

24 HOUR CONTACT
JIMMY HARPE
770-714-8935

811 Know what's below. Call before you dig.

GRAPHIC SCALE
20 0 10 20 40 80
(IN FEET)
1 inch = 20 ft.

SITE LEGEND

- PROPOSED CURB & GUTTER
- REVERSED PITCH CURB & GUTTER
- PROPERTY LINE
- ADJOINING LOT LINE
- FENCING
- DIRECTION OF TRAFFIC
- THERMOPLASTIC ARROW
- STRIPING
- CITY OF PEACHTREE CORNERS PAVING
- GDOT PAVING
- CONCRETE SIDEWALK
- ON-SITE CONRETE PAVING
- EXISTING FEATURES SCREENED
- EXISTING WOODS LINE
- EXISTING ASPHALT SIDEWALK

NO.		DATE
1	GDOT COMMENTS	03/06/18
5	OWNER REVISIONS & JURISDICTIONAL COMMENTS	06/29/18

Columbia Engineering
2862 BUFORD HIGHWAY
SUITE 200
DULUTH, GEORGIA 30096
(770) 925-0357

GEORGIA REGISTERED No. 030074 PROFESSIONAL ENGINEER JERALIFER N. LOSURDO

THESE PLANS ARE SUBJECT TO FEDERAL COPYRIGHT LAWS; ANY USE OF SAME WITHOUT THE EXPRESSED WRITTEN PERMISSION OF RACETRAC PETROLEUM, INC. IS PROHIBITED.

RACETRAC PETROLEUM, INC.
200 GALLERIA PARKWAY,
SUITE 900, ATLANTA, GA 30339
(770) 431-7600

ROAD STRIPING AND PAVING PLAN

PEACHTREE CORNERS RACETRAC

5780 PEACHTREE PARKWAY
PEACHTREE CORNERS, GEORGIA
GWINNETT COUNTY
DIST. 6, LL 284, PARCELS: 6-284-16, 18, 40, 56

DRAWN-BY	JCW
DATE	01/15/2018
SCALE	1" = 20'
DRAWING NAME: 4607.00.dwg	
TS-2	1
SHEET NO.	VERSION

Order Plans @ WWW.LDILine.com