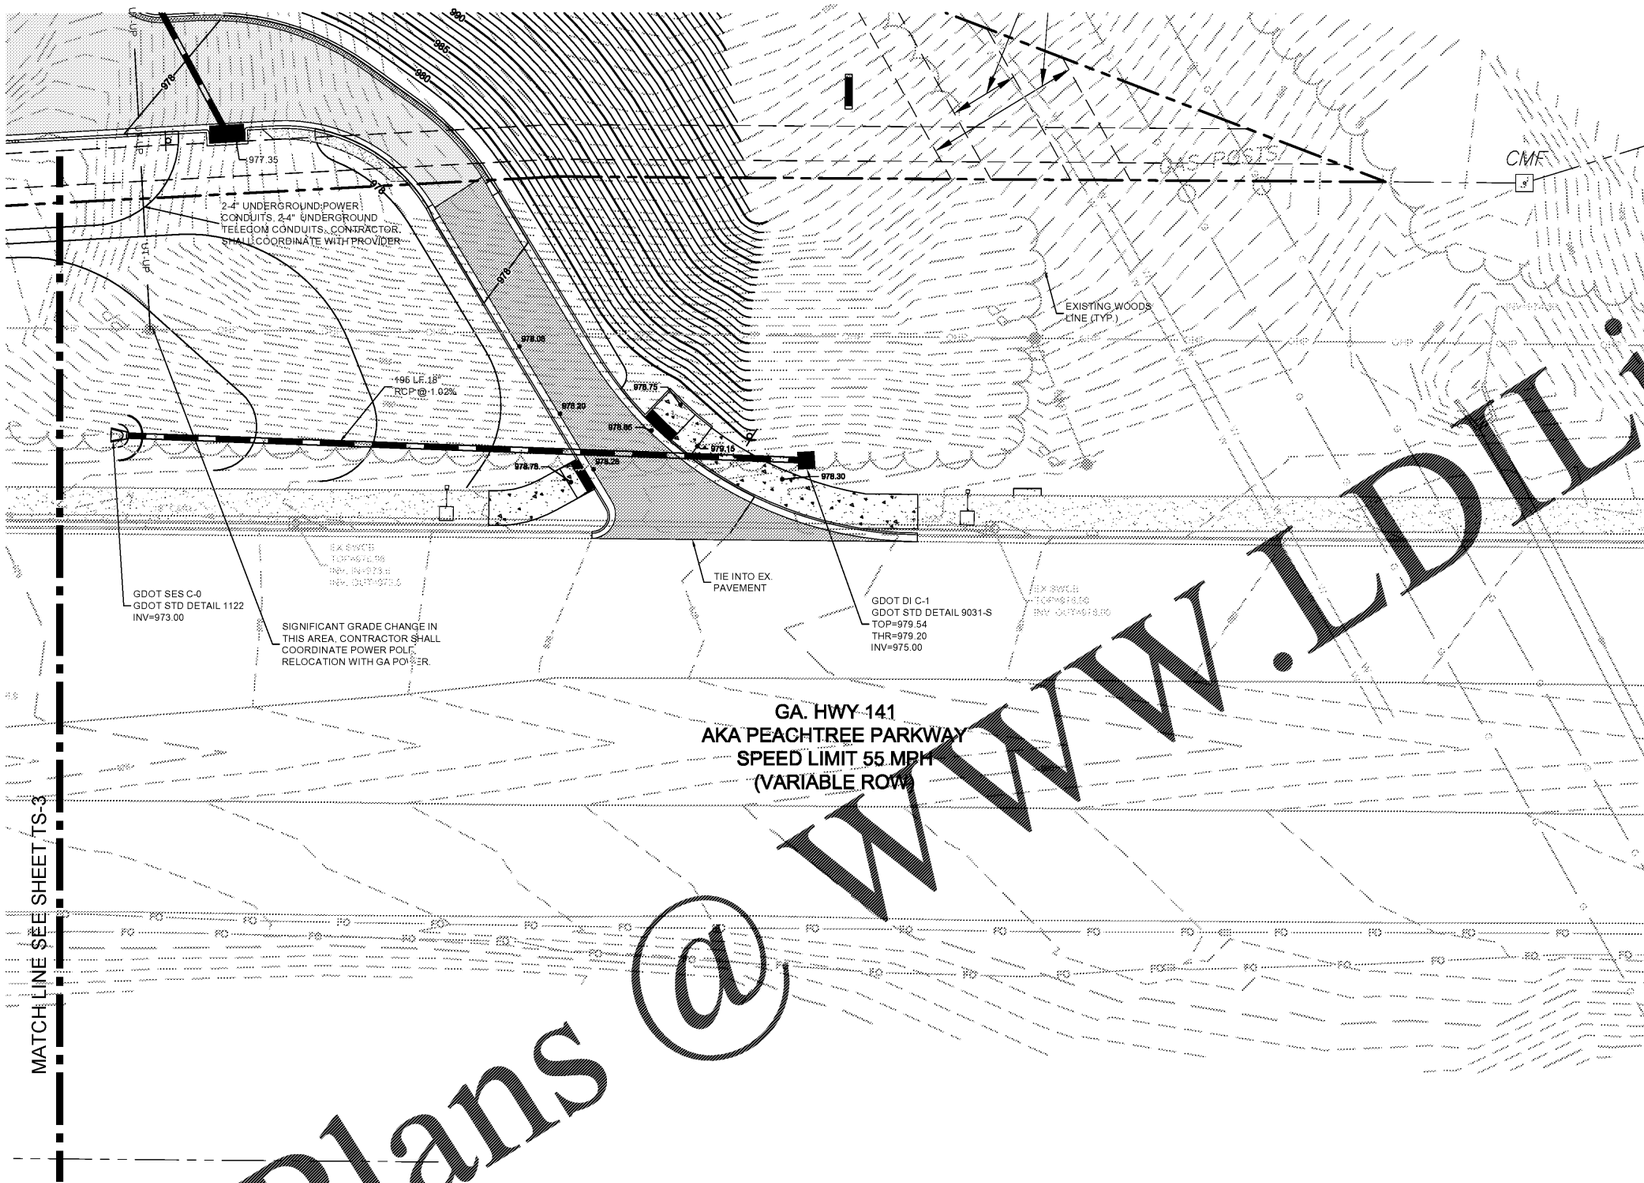

GRAPHIC SCALE

20 0 10 20 40 80

(IN FEET)
1 inch = 20 ft.

LEGEND

PROPOSED CURB		WATER MAIN	W
PROPERTY LINE		GAS MAIN	G
PROPOSED STORM SEWER		POWER LINE (OVERHEAD)	OHP
		POWER LINE (UNDERGROUND)	UP
PROPOSED SINGLE WING CATCH BASIN	SWCB	VALVE	W
PROPOSED STORM MANHOLE	STMH	FIRE HYDRANT	W
PROPOSED HEAD WALL	HDWL	METER	W
EXISTING STORM SEWER		MANHOLE	SS
DRAINAGE FLOW ARROW		EXISTING POWER POLE	
PROPOSED CONTOUR	1040	EXISTING FEATURES SCREENED	OHP
EXISTING CONTOUR			
PROPOSED SPOT ELEVATION	1040.00		
EXISTING SPOT ELEVATION	1040.00		
EXISTING WOODS LINE			

811 Know what's below. Call before you dig.

Order Plans @ WWW.LDILine.com

NO.		DATE
1	GDOT COMMENTS	03/06/18
5	OWNER REVISIONS & JURISDICTIONAL COMMENTS	06/29/18

Columbia Engineering
2862 BUFORD HIGHWAY
SUITE 200
DULUTH, GEORGIA 30096
(770) 925-0357

GEORGIA REGISTERED No. 030074 PROFESSIONAL ENGINEER JENNIFER N. LOSURDO

THESE PLANS ARE SUBJECT TO FEDERAL COPYRIGHT LAWS. ANY USE OF SAME WITHOUT THE EXPRESSED WRITTEN PERMISSION OF RACETRAC PETROLEUM, INC. IS PROHIBITED.

RACETRAC PETROLEUM, INC.
200 GALLERIA PARKWAY,
SUITE 900, ATLANTA, GA 30339
(770) 431-7600

ROAD GRADING, DRAINAGE, UTILITY PLAN

PEACHTREE CORNERS RACETRAC

5780 PEACHTREE PARKWAY
PEACHTREE CORNERS, GEORGIA
GWINNETT COUNTY
DIST. 6, LL 284, PARCELS: 6-284-16, 18, 40, 56

DRAWN-BY	JCW
DATE	01/15/2018
SCALE	1" = 20'
DRAWING NAME: 4607.00.dwg	
TS-4	1
SHEET NO.	VERSION