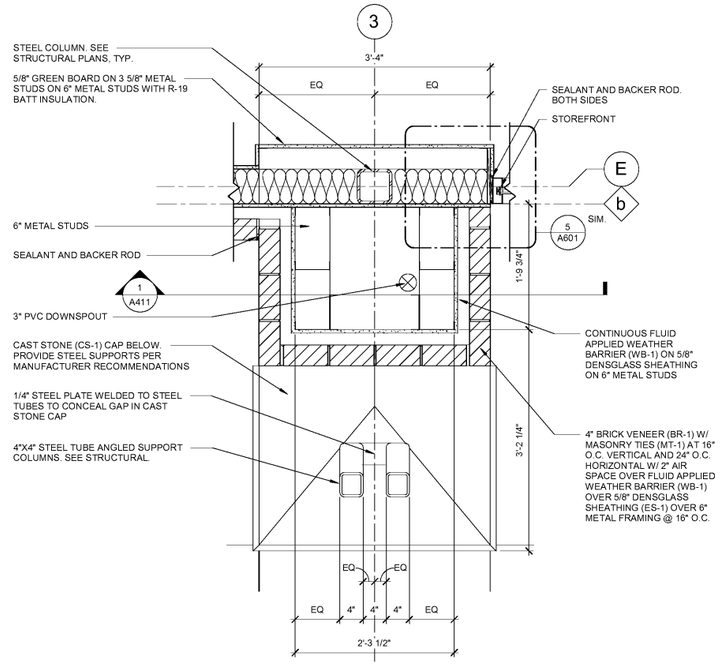

4 ENLARGED FRONT PIER @ 4' - 0" A.F.F.
1" = 1'-0"

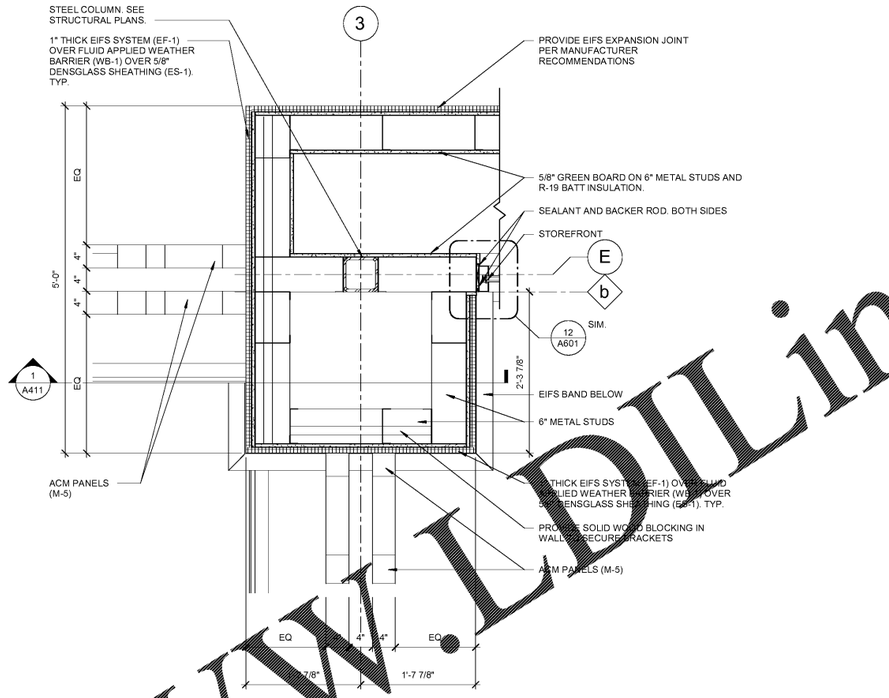

3 ENLARGED FRONT PIER AT 21'-0" A.F.F.
1" = 1'-0"

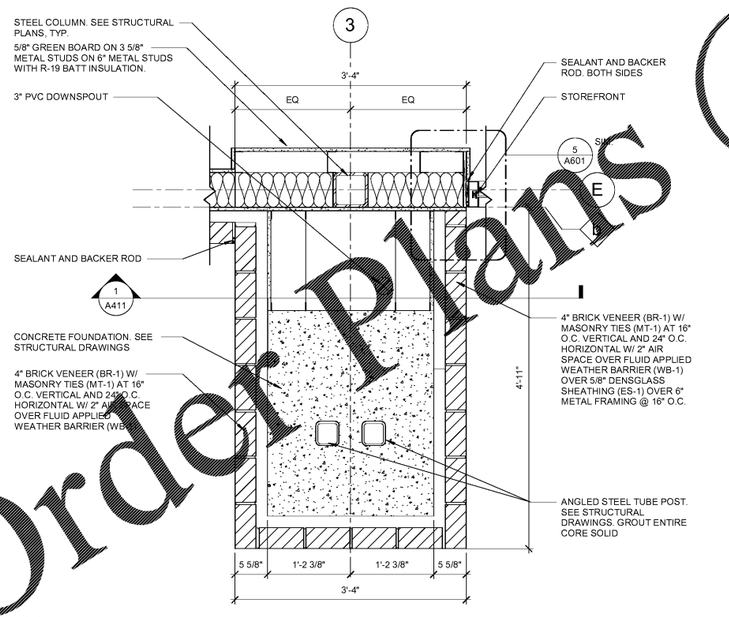

2 ENLARGED FRONT PIER @ 1' - 6" A.F.F.
1" = 1'-0"

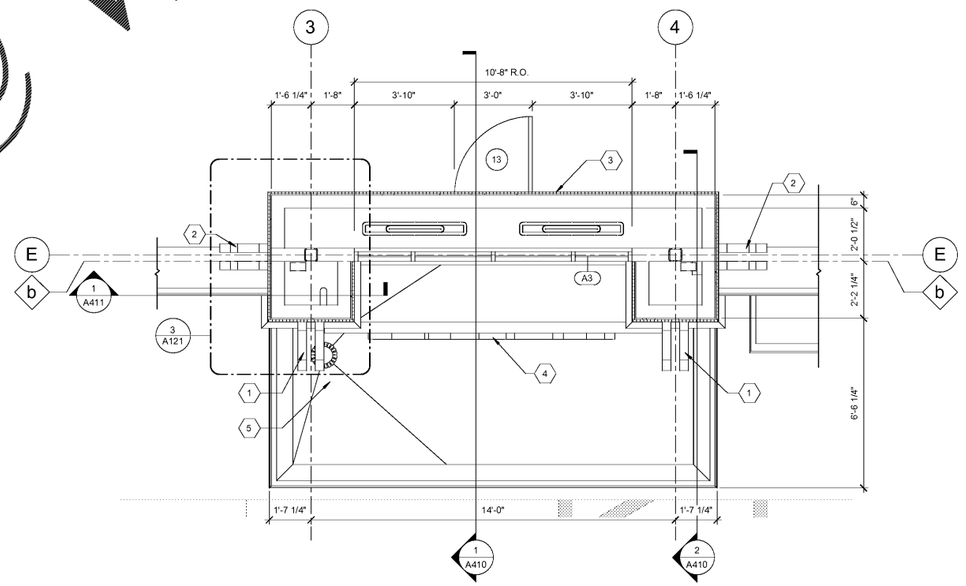

1 ENTRY TOWER FLOOR PLAN
3/8" = 1'-0"

GENERAL NOTES

1. ALL DIMENSIONS ARE TO FACE OF STUD UNLESS NOTED OTHERWISE (U.N.O) AS INDICATED WITH AN ASTERISK (*).
2. ALL DIMENSIONS NOTED TO BE FIELD VERIFIED ARE CRITICAL TO THE FLOOR PLAN LAYOUT. G.C. TO FIELD VERIFY ALL DIMENSIONS AND NOTIFY ARCHITECT WITH ANY DISCREPANCIES.
3. SEE SHEET A300 FOR EXTERIOR ELEVATIONS AND MATERIAL SCHEDULE.
4. SEE SHEET A500 FOR INTERIOR FINISH SCHEDULE.
5. SEE SHEET A501 AND A502 FOR INTERIOR ELEVATIONS.

SHEET KEYNOTES

1	BRACKET TYPE A. REFER TO SHEET A430 FOR DETAIL.
2	BRACKET TYPE B. REFER TO SHEET A430 FOR DETAIL.
3	PROVIDE EIFS FINISH ON EXTERIOR WALL OF TOWER AS INDICATED ON EXTERIOR ELEVATIONS.
4	ILLUMINATED SIGN PANEL BY OWNER.
5	TAPERED INSULATION TO ROOF DRAIN.

TOWER PLAN LEGEND

R.O. ROUGH OPENING

RaceTrac.
COPYRIGHT NOTICE
THESE PLANS ARE SUBJECT TO FEDERAL COPYRIGHT LAWS: ANY USE OF SAME WITHOUT THE EXPRESSED WRITTEN PERMISSION OF RACETRAC PETROLEUM, INC. IS PROHIBITED. 2016 RACETRAC PETROLEUM INC.

DESIGN PROFESSIONALS

HILLFOLEYROSSI & ASSOCIATES
ARCHITECTURE
ENGINEERING
3680 Pleasant Hill Road
Suite 200
Duluth, Georgia 30096
p 770.622.9858
f 770.622.9535
www.hillfoleyrossi.com

© Copyright (as dated below).
This drawing and all reproductions thereof are the property of Hill Foley Rossi & Associates, LLC (HFR). It is intended for the sole use of the project named hereon. Reproduction without the written consent of HFR is unlawful. All rights are to be retained by HFR upon project completion.

ISSUE/REVISION RECORD

DATE	DESCRIPTION
09/04/18	ISSUED FOR PERMIT

RaceTrac.

RACETRAC PETROLEUM, INC.
200 GALLERIA PARKWAY SOUTHEAST
SUITE 900
ATLANTA, GEORGIA 30339
(770) 431-7600

PROJECT NAME

PEACHTREE PKWY & ENG.

PEACHTREE CORNERS
5780 PEACHTREE PKWY
PEACHTREE CORNERS, GA

RACETRAC STORE NUMBER

1201

PROTOTYPE SERIES 5.5K 2.0
2018 RH MO

PLAN MODIFICATION NOTICE

SPB NO. DATE

STANDARD PLAN BULLETINS (SPB) MODIFY THE PROTOTYPE SERIES SET NOTED ABOVE. THE LISTED SPB REPRESENTS THE LATEST MODIFICATION INCORPORATED TO THIS PROTOTYPE SERIES SET AT ORIGINAL RELEASE. THE ISSUE/ REVISION RECORD COLUMN ABOVE LISTS ANY REVISIONS OR SPB INCORPORATED IN THIS SET AFTER THE ORIGINAL RELEASE. CONTACT RACETRAC ENGINEERING AND CONSTRUCTION FOR ANY SUBSEQUENT BULLETINS NOT INCORPORATED HEREIN.

PROFESSIONAL SEAL

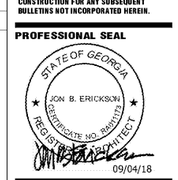

PROJECT NUMBER
18.703.00

SHEET TITLE

TOWER FLOOR DIMENSION PLAN AND DETAILS

SHEET NUMBER

A121

ISSUED FOR PERMIT

Order Plans @ WWW.LDLine.com