


8 TYPICAL EIFS CORNICE
1 1/2" = 1'-0"

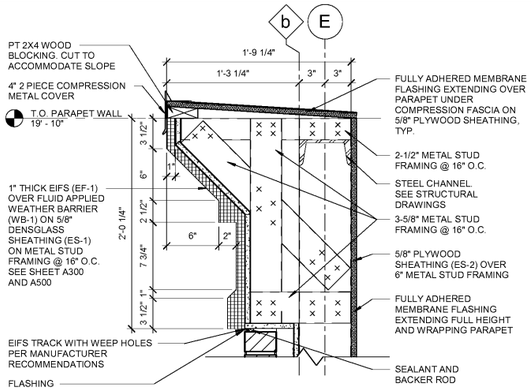


7 TYPICAL EIFS BAND DETAIL
3" = 1'-0"




4 ENLARGED PARAPET AT STOREFRONT
1 1/2" = 1'-0"

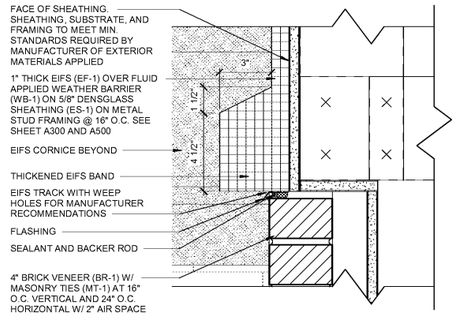


6 ENLARGED PARAPET AT CORNER TOWER
1 1/2" = 1'-0"

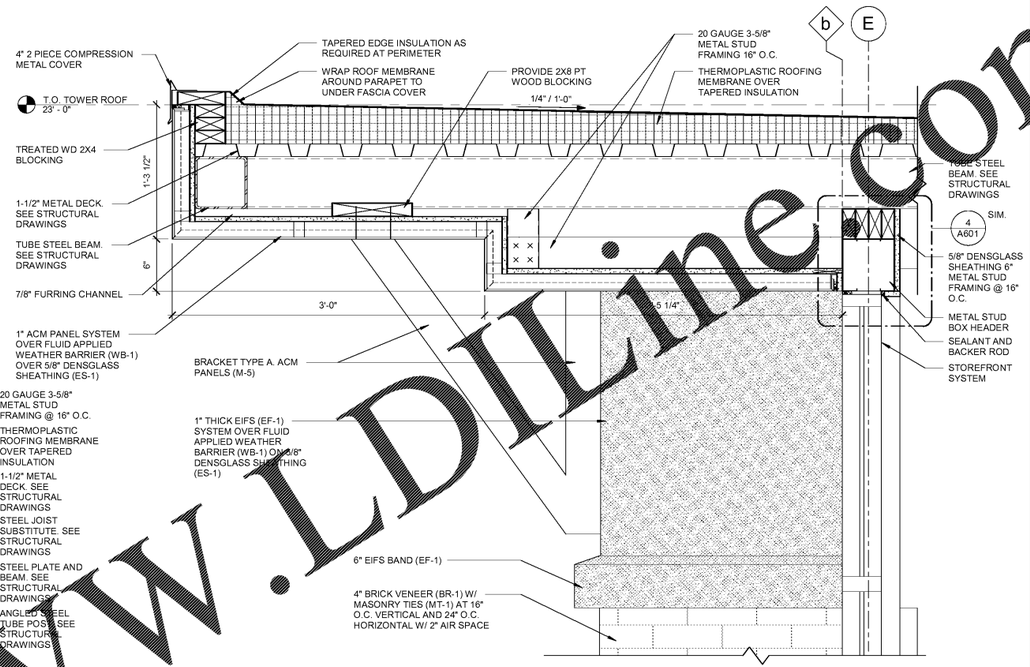


5 ENTRY CANOPY FASCIA DETAIL
1 1/2" = 1'-0"

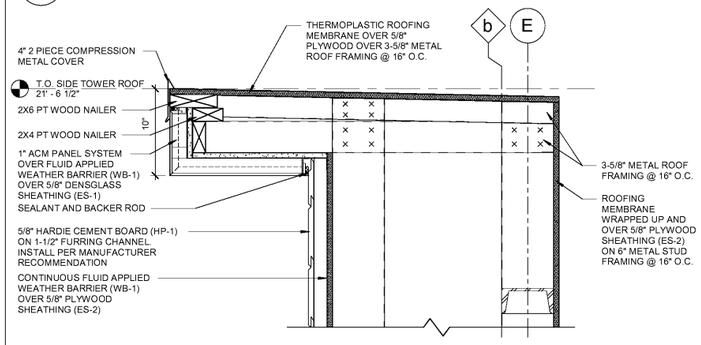


3 BRACKET TYPE B SIDE ELEVATION
1 1/2" = 1'-0"

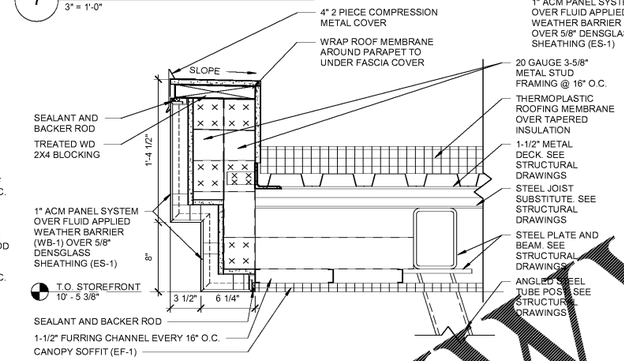


2 BRACKET TYPE A SIDE ELEVATION
1 1/2" = 1'-0"

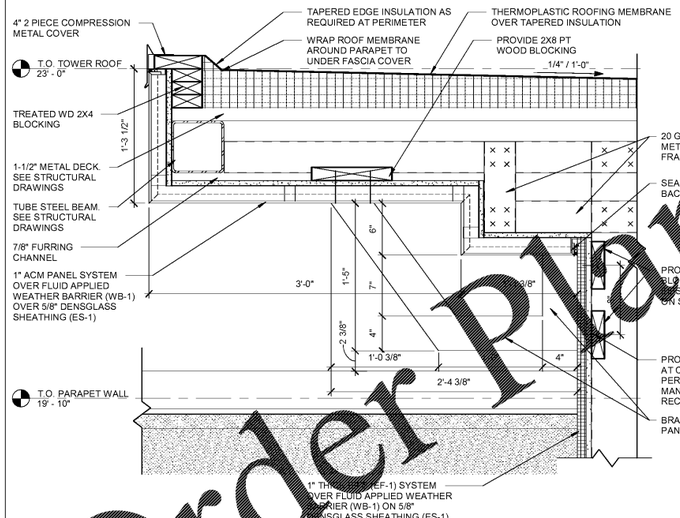


1 TYPICAL PATIO FASCIA DETAIL
1 1/2" = 1'-0"

Order Plans @ WWW.LDLine.com

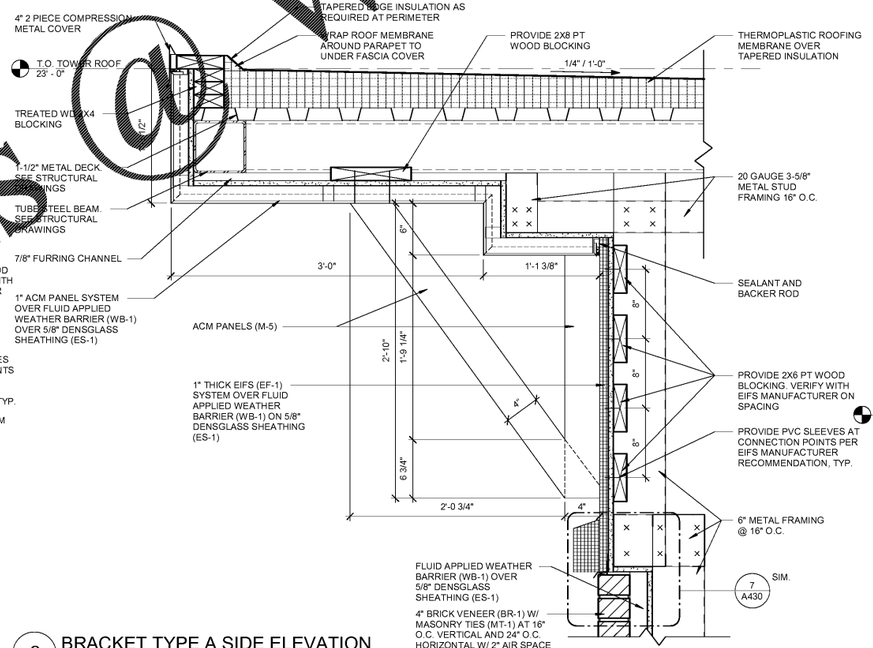RaceTrac.
COPYRIGHT NOTICE
THESE PLANS ARE SUBJECT TO FEDERAL COPYRIGHT LAWS: ANY USE OF SAME WITHOUT THE EXPRESSED WRITTEN PERMISSION OF RACETRAC PETROLEUM, INC. IS PROHIBITED. 2016 RACETRAC PETROLEUM INC.

DESIGN PROFESSIONALS

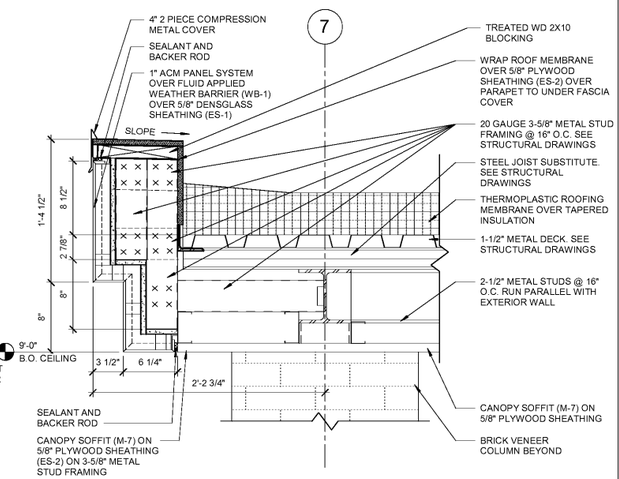HILLFOLEYROSSI & ASSOCIATES
ARCHITECTURE
ENGINEERING
3680 Pleasant Hill Road
Suite 200
Duluth, Georgia 30096
p 770.622.9858
f 770.622.9535
www.hillfoleyrossi.com

© Copyright (as dated below)
This drawing and all reproductions thereof are the property of Hill Foley Rossi & Associates, LLC (HFR). It is intended for the sole use of the project named hereon. Reproduction without the written consent of HFR is unlawful. All rights are to be retained by HFR upon project completion.

ISSUE/REVISION RECORD

| DATE | DESCRIPTION |
|---|---|
| 09/04/18 | ISSUED FOR PERMIT |

RaceTrac.
RACETRAC PETROLEUM, INC.
200 GALLERIA PARKWAY SOUTHEAST
SUITE 900
ATLANTA, GEORGIA 30339
(770) 431-7600

PROJECT NAME
**PEACHTREE PKWY & ENG.**

**PEACHTREE CORNERS**
**5780 PEACHTREE PKWY**
**PEACHTREE CORNERS, GA**

RACETRAC STORE NUMBER
**1201**

PROTOTYPE SERIES 5.5K 2.0
**2018 RH MO**

PLAN MODIFICATION NOTICE

| SPB NO. | DATE |
|---|---|

STANDARD PLAN BULLETINS (SPB) MODIFY THE PROTOTYPE SERIES SET NOTED ABOVE. THE LISTED SPB REPRESENTS THE LATEST MODIFICATION INCORPORATED TO THIS PROTOTYPE SERIES SET AT ORIGINAL RELEASE. THE ISSUE/ REVISION RECORD COLUMN ABOVE LISTS ANY REVISIONS OR SPB INCORPORATED IN THIS SET AFTER THE ORIGINAL RELEASE. CONTACT RACETRAC ENGINEERING AND CONSTRUCTION FOR ANY SUBSEQUENT BULLETINS NOT INCORPORATED HEREIN.

PROFESSIONAL SEAL
STATE OF GEORGIA
JON B. ERICKSON
REGISTERED ARCHITECT
CERTIFICATE NO. RA031151
09/04/18

PROJECT NUMBER
18.703.00

SHEET TITLE
**DETAILS**

SHEET NUMBER
**A430**
ISSUED FOR PERMIT