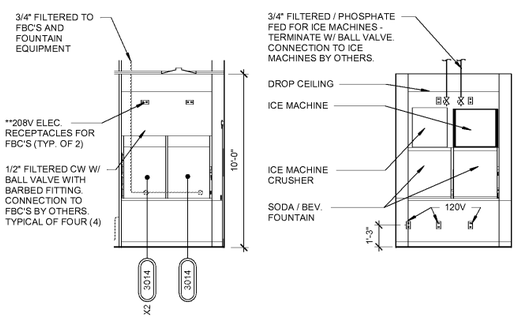

17 FCB REAR ELEV.
1/4" = 1'-0"

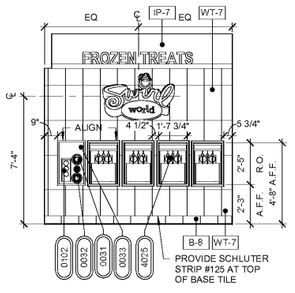

16 B.O.H. FOUNTAIN AREA
1/4" = 1'-0"

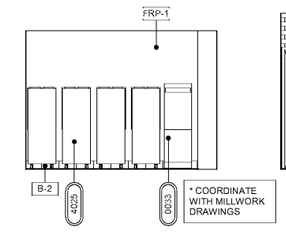

15 YOGURT WALL ELEV.
1/4" = 1'-0"

14 B.O. YOGURT WALL
1/4" = 1'-0"

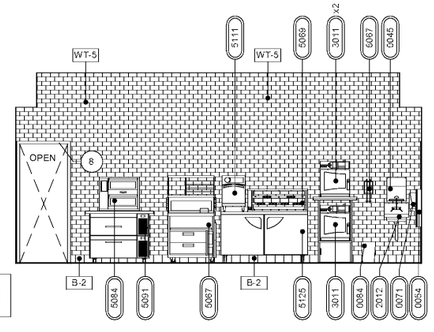

13 BACK OF FOOD BAR
1/4" = 1'-0"

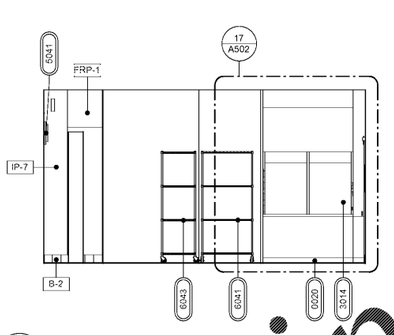

12 DRY GOODS RECEIVING B.O.H.
1/4" = 1'-0"

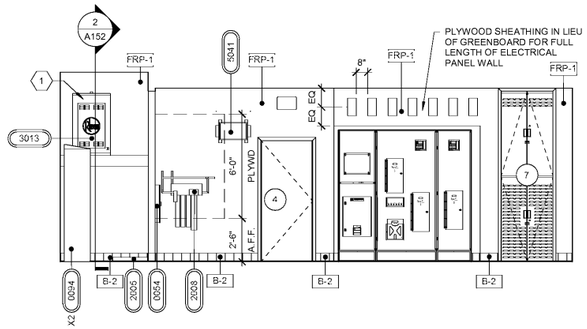

11 DRY GOODS RECEIVING BACK OF HOUSE
1/4" = 1'-0"

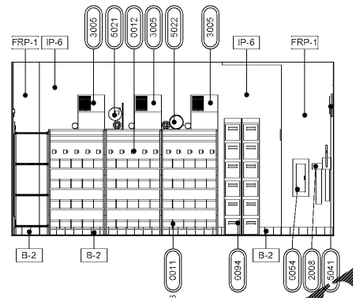

10 DRY GOODS RECEIVING BACK OF HOUSE
1/4" = 1'-0"

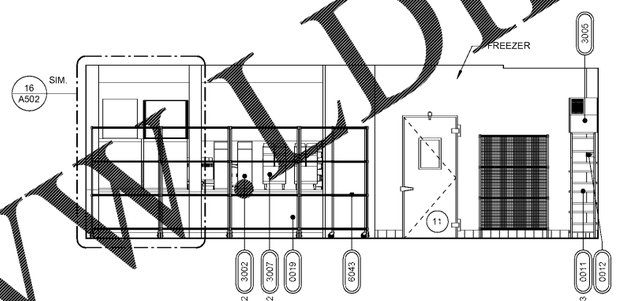

9 DRY GOODS RECEIVING BACK OF HOUSE
1/4" = 1'-0"

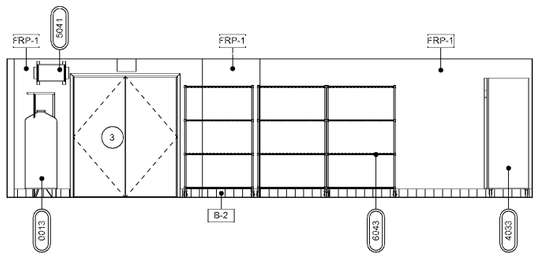

8 RECEIVING BACK OF HOUSE
1/4" = 1'-0"

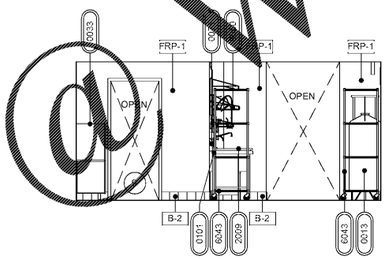

7 RECEIVING BACK OF HOUSE
1/4" = 1'-0"

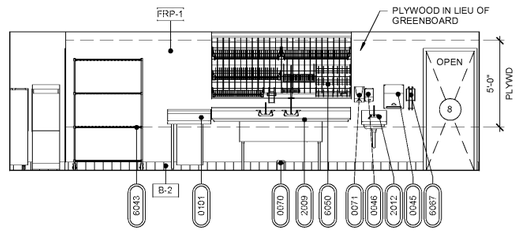

6 RECEIVING BACK OF HOUSE
1/4" = 1'-0"

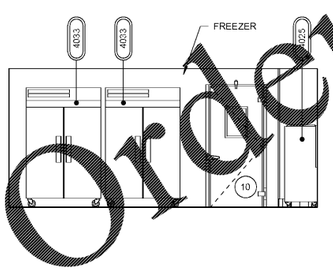

5 FREEZER BACK OF HOUSE
1/4" = 1'-0"

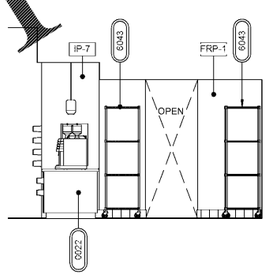

4 BACK OF HOUSE
1/4" = 1'-0"

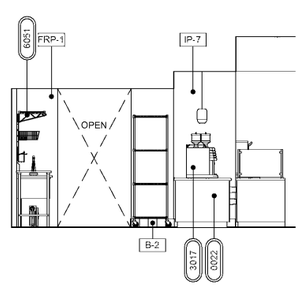

3 BACK OF HOUSE
1/4" = 1'-0"

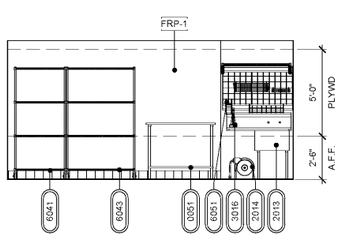

2 BACK OF HOUSE
1/4" = 1'-0"

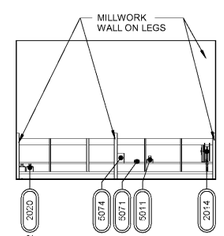

1 BACK OF HOUSE
1/4" = 1'-0"

GENERAL NOTES

1. ALL FINISH FLOOR ELEVATIONS TAKEN FROM TOP OF TILE.
2. COFFEE, FROZEN DRINK DISPENSER AND YOGURT MACHINES TO COMPLY WITH THE REACH RANGES OR 15" LOW AND 48" HIGH PER 2010 STANDARDS, SECTION 9045.1
3. ALL SELF SERVICE STATIONS SHALL BE INSTALLED TO HAVE A MAX. REACH HEIGHT OF 48" AS MEASURED TO THE HIGHEST OPERABLE PART (44" IF REACH 20"-25")
4. DRINKING FOUNTAINS (2010 S.A.D. 602). THE SPOUT SHALL BE LOCATED 15" MIN. FROM VERTICAL SUPPORT AND 5" MAX FROM THE FRONT EDGE OF THE UNIT, INCLUDING BUMPERS. THE SPOUT SHALL PROVIDE A FLOW OF WATE 4" HIGH MIN AND SHALL BE LOCATED 5" MAX FROM THE FRONT OF THE UNIT. WHERE SPOUTS ARE LOCATED LESS THAN 3" OF THE FRONT OF THE UNIT, THE ANGLE OF WATER STREAM SHALL BE 30 DEGREES MAX. MEASURED HORIZONTALLY FROM THE FACE OF THE UNIT. WHERE SPOUTS ARE LOCATED BETWEEN 3" AND 5" MAX FROM THE FRONT OF THE UNIT, THE ANGLE OF THE WA STREAM SHALL BE 15 DEGREES MAX.
5. DRINKING FOUNTAINS SHALL BE 30" X 60" DRINKING FOUNTAINS FOR STANDING PERSONS WITH HAVE A SPOUT HEIGHT OF 34" TO 38" AND SHALL COMPLY WITH ABOVE NOTE.
6. ALL INTERIOR METAL DOORS ARE 3'-0" U.O.N.
7. ALL GYPSUM BOARD TO BE PAINTED GREENBOARD PAINTED WITH KILTZ PRIMER UNLESS NOTED OTHERWISE.
8. PROVIDE DRYWALL FINISH LEVEL 4 WHERE FLAT PAINTS, LIGHT TEXTURES OR ALLCOVERINGS ARE TO BE APPLIED.
9. PROVIDE DRYWALL FINISH LEVEL 5 WHERE GLOSS, SEMI-GLOSS PAINTS, OR NON-TEXTURED FLAT PAINTS ARE SPECIFIED OR WHERE SEVERE LIGHTING CONDITIONS OCCUR.
10. PROVIDE JOINT SEALANT AND JUNCTURE OF ALL DISSIMILAR MATERIALS.
11. INSTALL GYPSUM BOARD ON OUTSIDE FACES OF WALK-IN COOLERS AND FREEZERS:
    - A. LIGHTLY SAND SURFACE OF COOLER/FREEZER FACES TO INSURE BONDING OF ADHESIVE
    - B. ADHESIVE TO BE BOSTIK, ULTRA-SET APPROVED EQUAL
    - C. INSTALL GYPSUM BOARD IN FULL BED OF ADHESIVE WITH NOTCHED TROWEL. PROVIDE INSTALLATION IN ACCORDANCE WITH THE ADHESIVE MANUFACTURERS PRINTED INSTRUCTIONS.
    - D. PROVIDE BLOCKING AS REQUIRED FOR ALL WALL MOUNTED FIXTURES AND EQUIPMENT.

SHEET KEYNOTES

1	WATER HEATER ON SHELF 6' - 1 1/2"

RaceTrac.
COPYRIGHT NOTICE
THESE PLANS ARE SUBJECT TO FEDERAL COPYRIGHT LAWS: ANY USE OF SAME WITHOUT THE EXPRESSED WRITTEN PERMISSION OF RACETRAC PETROLEUM, INC. IS PROHIBITED. 2016 RACETRAC PETROLEUM INC.

DESIGN PROFESSIONALS

HILLFOLEYROSSI & ASSOCIATES
ARCHITECTURE
ENGINEERING
3680 Pleasant Hill Road
Suite 200
Duluth, Georgia 30096
p 770.622.9858
f 770.622.9535
www.hillfoleyrossi.com

© Copyright (as dated below)
This drawing and all reproductions thereof are the property of Hill Foley Rossi & Associates, LLC (HFR). It is intended for the sole use of the project named hereon. Reproduction without the written consent of HFR is unlawful. All rights are to be retained by HFR upon project completion.

ISSUE/REVISION RECORD

DATE	DESCRIPTION
09/04/18	ISSUED FOR PERMIT

RaceTrac.

RACETRAC PETROLEUM, INC.
200 GALLERIA PARKWAY SOUTHEAST
SUITE 900
ATLANTA, GEORGIA 30339
(770) 431-7600

PROJECT NAME

PEACHTREE PKWY & ENG.

PEACHTREE CORNERS
5780 PEACHTREE PKWY
PEACHTREE CORNERS, GA

RACETRAC STORE NUMBER

1201

PROTOTYPE SERIES 5.5K 2.0
2018 RH MO

PLAN MODIFICATION NOTICE

SPB NO. DATE

STANDARD PLAN BULLETINS (SPB) MODIFY THE PROTOTYPE SERIES SET NOTED ABOVE. THE LISTED SPB REPRESENTS THE LATEST MODIFICATION INCORPORATED TO THIS PROTOTYPE SERIES SET AT ORIGINAL RELEASE. THE ISSUE/ REVISION RECORD COLUMN ABOVE LISTS ANY REVISIONS OR SPB INCORPORATED IN THIS SET AFTER THE ORIGINAL RELEASE. CONTACT RACETRAC ENGINEERING AND CONSTRUCTION FOR ANY SUBSEQUENT BULLETINS NOT INCORPORATED HEREIN.

PROFESSIONAL SEAL

PROJECT NUMBER
18.703.00

SHEET TITLE

INTERIOR ELEVATIONS

SHEET NUMBER

A502

ISSUED FOR PERMIT

Order Plans @ WWW.DILIn