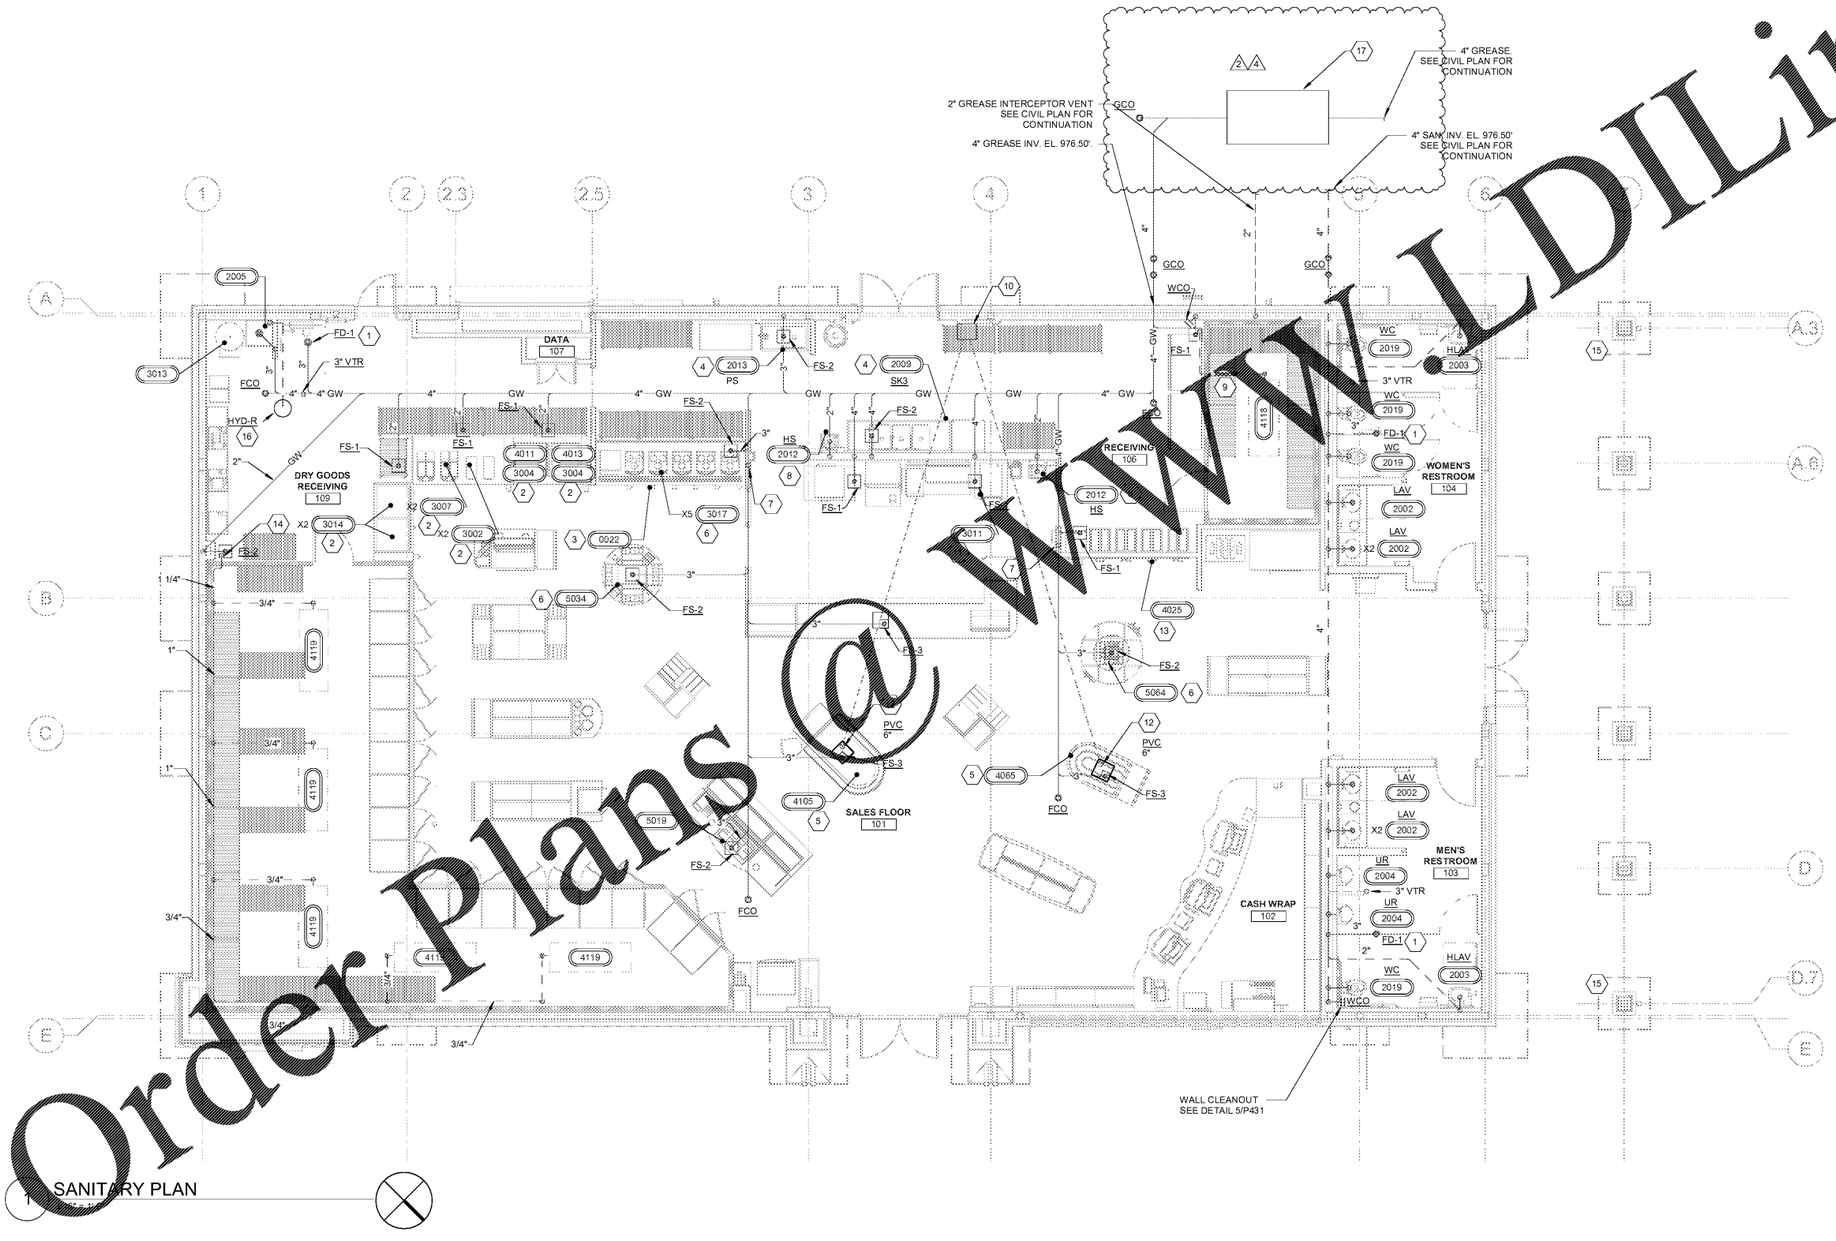


1 SANITARY PLAN

Order Plans @ WWW.LDILine.com

## GENERAL NOTES

1. REFER TO SANITARY ISOMETRICS, SHEET P410, FOR SANITARY AND VENT PIPING SIZES.
2. CONTRACTOR TO COORDINATE SANITARY BUILDING SEWER DRAIN AND GREASE WASTE DRAIN CONNECTIONS WITH CIVIL/SITE CONTRACTOR. VERIFY EXISTING SEWER ELEVATION IS ADEQUATE FOR GRAVITY DRAINAGE SEWER SYSTEM FOR BUILDING. CONTACT ENGINEER OF RECORD IF EXISTING SEWER INVERT ELEVATION WILL NOT SUPPORT A GRAVITY DRAINING SYSTEM.
3. ROUTE ALL DRAIN LINES AND CONDENSATE LINES FROM EQUIPMENT TO NEAREST FLOOR SINK WITH APPROP AIR GAP.
4. REFER TO SHEET M200 FOR RTU CONDENSATE ROUTING.

## SHEET KEYNOTES

| | |
|---|---|
| 1 | PROVIDE TRAP PRIMER "PRECISION PLUMBING PRODUCTS MODEL# TP-500, RUN 1/2" SOFT "K" COPPER TUBING BELOW FLOOR TO PRIMER FITTING AAT FLOOR DRAIN TRAP FOR FLOOR DRAINS. SEE DETAIL 1/P431 |
| 2 | INDIRECT DRAIN LINES FROM DRAIN PANS TO BE CPVC & ROUTED TO FLOOR SINK WITH AIR GAP. SEE DETAIL 2/P431. |
| 3 | INDIRECT DRAIN LINES FROM COFFEE COUNTER DRAIN PANS TO BE CPVC & ROUTED TO FLOOR SINK WITH AIR GAP. |
| 4 | COPPER INDIRECT DRAIN FROM MANIFOLD FROM 3-COMP AND 1-COMP SINKTO FLOOR SINK WITH AIR GAP. |
| 5 | INDIRECT DRAIN FROM SANDWICH COOLER AND IMPLUSE COOLER TO FLOOR SINK WITH AIR GAP. |
| 6 | INDIRECT DRAIN LINES FROM EQUIPMENT ROUTED TO FLOOR DRAIN/SINK WITH AIR GAP. |
| 7 | DRY VENT TO CONNECT TO TOP OF COMBINATION DRAIN AND VENT PIPE. ROUTE AT A MAXIMUM OF 45° FROM VERTICAL, TYPICAL. |
| 8 | DIRECT DRAIN FROM HAND SINK TO WASTE LINE AS SHOWN. |
| 9 | 3/4" DRAIN FROM FREEZER EVAPORATOR TO FLOOR SINK. HEAT TRACE AND INSULATE DRAIN LINE IN FREEZER. PROVIDE AIR GAP AT END OF DRAIN TO FLOOR SINK. |
| 10 | REFRIGERATION PIPING PIT. SEE STRUCTURAL DETAIL ON SHEET S430 AND ARCHITECTURAL DETAILS ON SHEET A431 FOR PIT REQUIREMENTS. |
| 11 | DRAIN PIPING FROM THE COMBI OVEN/STEAMER TO BE PROVIDED BY P.C. SEE DETAIL 6/P431. |
| 12 | 6" PVC CONDUIT BELOW SLAB FOR REFRIGERATION PIPING. SEE ARCH AND STRUCTURAL SHEETS FOR PIT DETAILS. |
| 13 | 1/2" INDIRECT DRAIN FROM YOGURT MACHINES TO FLOOR SINK WITH AIR GAP |
| 14 | 1 1/4" COOLER CONDENSATE DOWN ALONG COOLER WALL TO FLOOR SINK WITH REQUIRED AIR GAP |
| 15 | PATIO ROOF DRAIN PROVIDED BY CONTRACTOR. ROOF DRAIN TERMINATES TO DOWNSPOUT. |
| 16 | ROUTE 1/2" INDIRECT DRAIN FROM NON-FREEZE ROOF HYDRANT TO MOP SINK WITH REQUIRED AIR GAP. |
| 17 | 1500 GALLON GREASE TRAP. SEE GREASE TRAP DETAILS ON P432. |

RaceTrac.
COPYRIGHT NOTICE
THESE PLANS ARE SUBJECT TO FEDERAL COPYRIGHT LAWS: ANY USE OF SAME WITHOUT THE EXPRESSED WRITTEN PERMISSION OF RACETRAC PETROLEUM, INC. IS PROHIBITED. 2016 RACETRAC PETROLEUM INC.

DESIGN PROFESSIONALS
HILL FOLEY ROSSI & ASSOCIATES
ARCHITECTURE
ENGINEERING
3680 Pleasant Hill Road
Suite 200
Duluth, Georgia 30096
p 770.622.9858
f 770.622.9535
www.hillfoleyrossi.com

© Copyright (as dated below)
This drawing and all reproductions thereof are the property of Hill Foley Rossi & Associates, LLC. (HFR). It is intended for the sole use of the project named hereon. Reproduction without the written consent of HFR is unlawful. All copies are to be returned to HFR upon project completion.

ISSUE/REVISION RECORD

| DATE | DESCRIPTION |
|---|---|
| 09/04/18 | ISSUED FOR PERMIT |
| 10/05/18 | PERMIT COMMENTS |
| 10/30/18 | PERMIT COMMENTS |

RaceTrac.
RACETRAC PETROLEUM, INC.
200 GALLERIA PARKWAY SOUTHEAST
SUITE 900
ATLANTA, GEORGIA 30339
(770) 431-7600

PROJECT NAME

# PEACHTREE PKWY & ENG.

## PEACHTREE CORNERS

5780 PEACHTREE PKWY
PEACHTREE CORNERS, GA

RACETRAC STORE NUMBER

**1201**

PROTOTYPE SERIES 5.5K 2.0

2018 RH MO

PLAN MODIFICATION NOTICE

SPB NO. DATE

STANDARD PLAN BULLETINS (SPB) MODIFY THE PROTOTYPE SERIES SET NOTED ABOVE. THE LISTED SPB REPRESENTS THE LATEST MODIFICATION INCORPORATED TO THIS PROTOTYPE SERIES SET AT ORIGINAL RELEASE. THE ISSUE/ REVISION RECORD COLUMN ABOVE LISTS ANY REVISIONS OR SPB INCORPORATED IN THIS SET AFTER THE ORIGINAL RELEASE. CONTACT RACETRAC ENGINEERING AND CONSTRUCTION FOR ANY SUBSEQUENT BULLETINS NOT INCORPORATED HEREIN.

PROFESSIONAL SEAL

GEORGIA REGISTERED No. 27966 PROFESSIONAL ENGINEER JUSTIN B. TRACY

10/30/18

PROJECT NUMBER
18.703.00

SHEET TITLE

## SANITARY PLAN

SHEET NUMBER

# P110

ISSUED FOR PERMIT