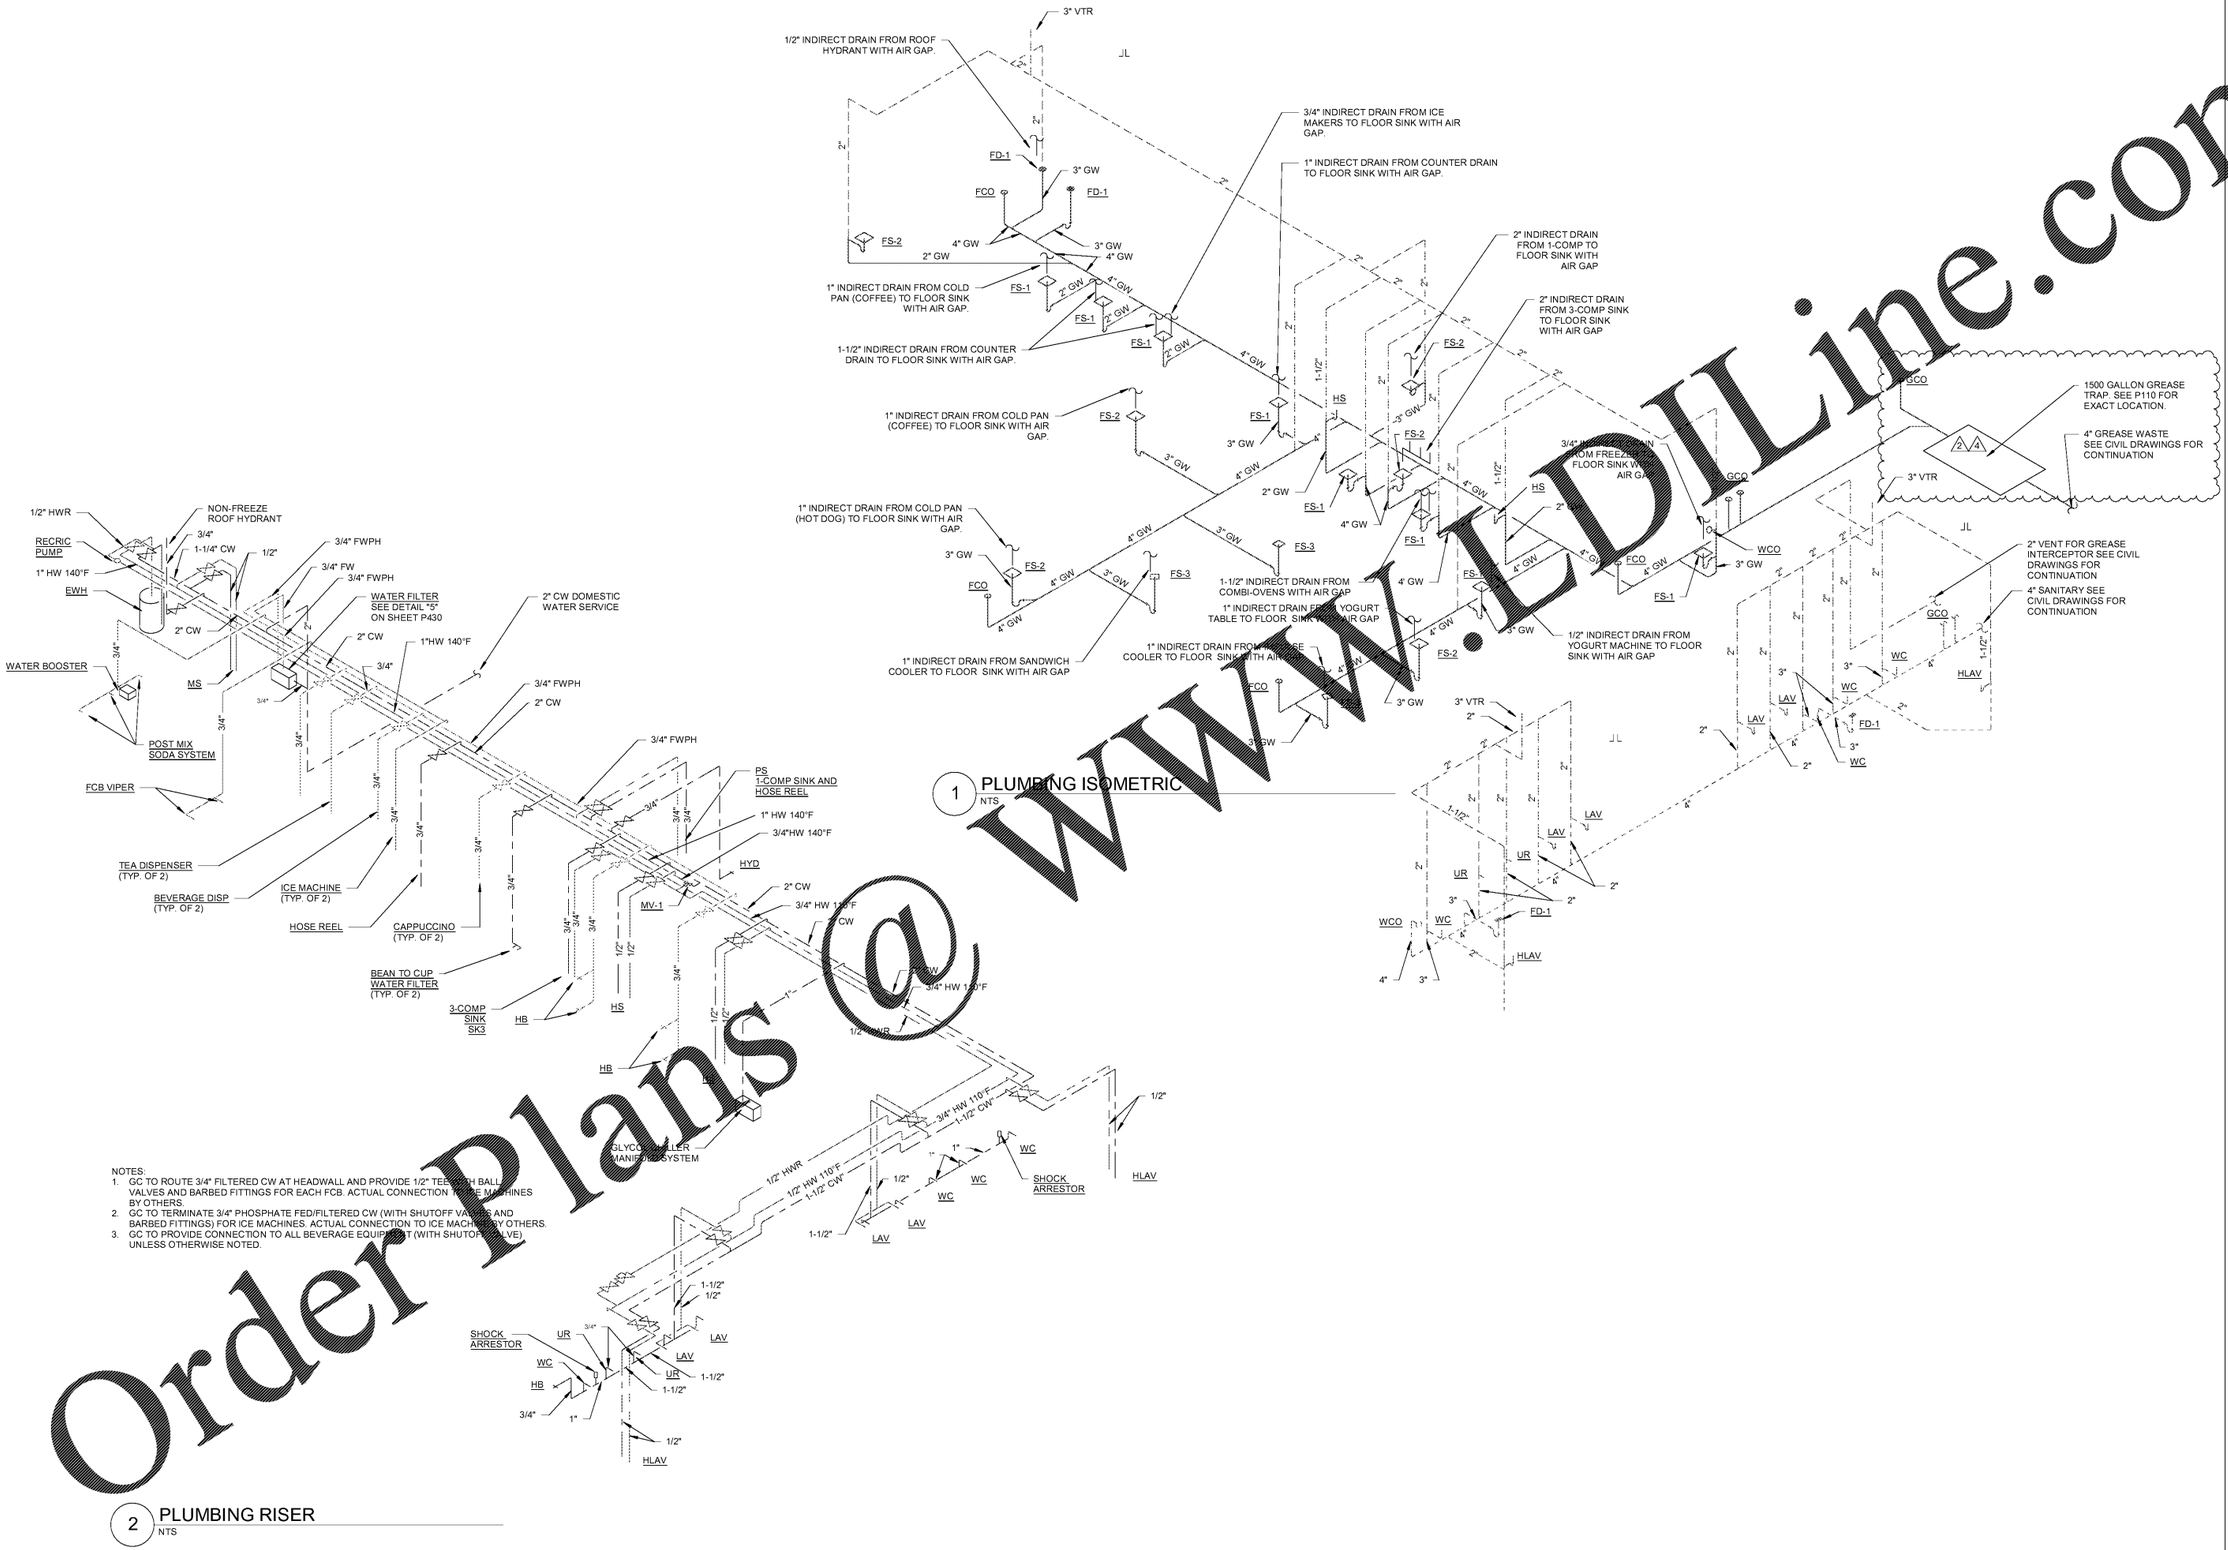

1 PLUMBING ISOMETRIC
NTS

NOTES:
1. GC TO ROUTE 3/4" FILTERED CW AT HEADWALL AND PROVIDE 1/2" TEE WITH BALL VALVES AND BARBED FITTINGS FOR EACH FCB. ACTUAL CONNECTION TO ICE MACHINES BY OTHERS.
2. GC TO TERMINATE 3/4" PHOSPHATE FED/FILTERED CW (WITH SHUTOFF VALVES AND BARBED FITTINGS) FOR ICE MACHINES. ACTUAL CONNECTION TO ICE MACHINES BY OTHERS.
3. GC TO PROVIDE CONNECTION TO ALL BEVERAGE EQUIPMENT (WITH SHUTOFF VALVE) UNLESS OTHERWISE NOTED.

2 PLUMBING RISER
NTS

Order Plans @ WWW.EDLine.com

RaceTrac.
COPYRIGHT NOTICE
THESE PLANS ARE SUBJECT TO FEDERAL COPYRIGHT LAWS: ANY USE OF SAME WITHOUT THE EXPRESSED WRITTEN PERMISSION OF RACETRAC PETROLEUM, INC. IS PROHIBITED. 2016 RACETRAC PETROLEUM INC.

DESIGN PROFESSIONALS

HILLFOLEYROSSI & ASSOCIATES
ARCHITECTURE
ENGINEERING
3680 Pleasant Hill Road
Suite 200
Duluth, Georgia 30096
p 770.622.9858
f 770.622.9535
www.hillfoleyrossi.com

© Copyright (as dated below)
This drawing and all reproductions thereof are the property of Hill Foley Rossi & Associates, LLC (HFR). It is intended for the sole use of the project named hereon. Reproduction without the written consent of HFR is unlawful. All copies are to be returned to HFR upon project completion.

ISSUE/REVISION RECORD

DATE	DESCRIPTION
09/04/18	ISSUED FOR PERMIT
10/05/18	PERMIT COMMENTS
10/30/18	PERMIT COMMENTS

RaceTrac.
RACETRAC PETROLEUM, INC.
200 GALLERIA PARKWAY SOUTHEAST
SUITE 900
ATLANTA, GEORGIA 30339
(770) 431-7600

PROJECT NAME

PEACHTREE PKWY & ENG.

PEACHTREE CORNERS
5780 PEACHTREE PKWY
PEACHTREE CORNERS, GA

RACETRAC STORE NUMBER

1201

PROTOTYPE SERIES 5.5K 2.0
2018 RH MO

PLAN MODIFICATION NOTICE

SPB NO. DATE

STANDARD PLAN BULLETINS (SPB) MODIFY THE PROTOTYPE SERIES SET NOTED ABOVE. THE LISTED SPB REPRESENTS THE LATEST MODIFICATION INCORPORATED TO THIS PROTOTYPE SERIES SET AT ORIGINAL RELEASE. THE ISSUE/ REVISION RECORD COLUMN ABOVE LISTS ANY REVISIONS OR SPB INCORPORATED IN THIS SET AFTER THE ORIGINAL RELEASE. CONTACT RACETRAC ENGINEERING AND CONSTRUCTION FOR ANY SUBSEQUENT BULLETINS NOT INCORPORATED HEREIN.

PROFESSIONAL SEAL

10/30/18

PROJECT NUMBER
18.703.00

SHEET TITLE

PLUMBING ISOMETRICS

SHEET NUMBER

P410

ISSUED FOR PERMIT