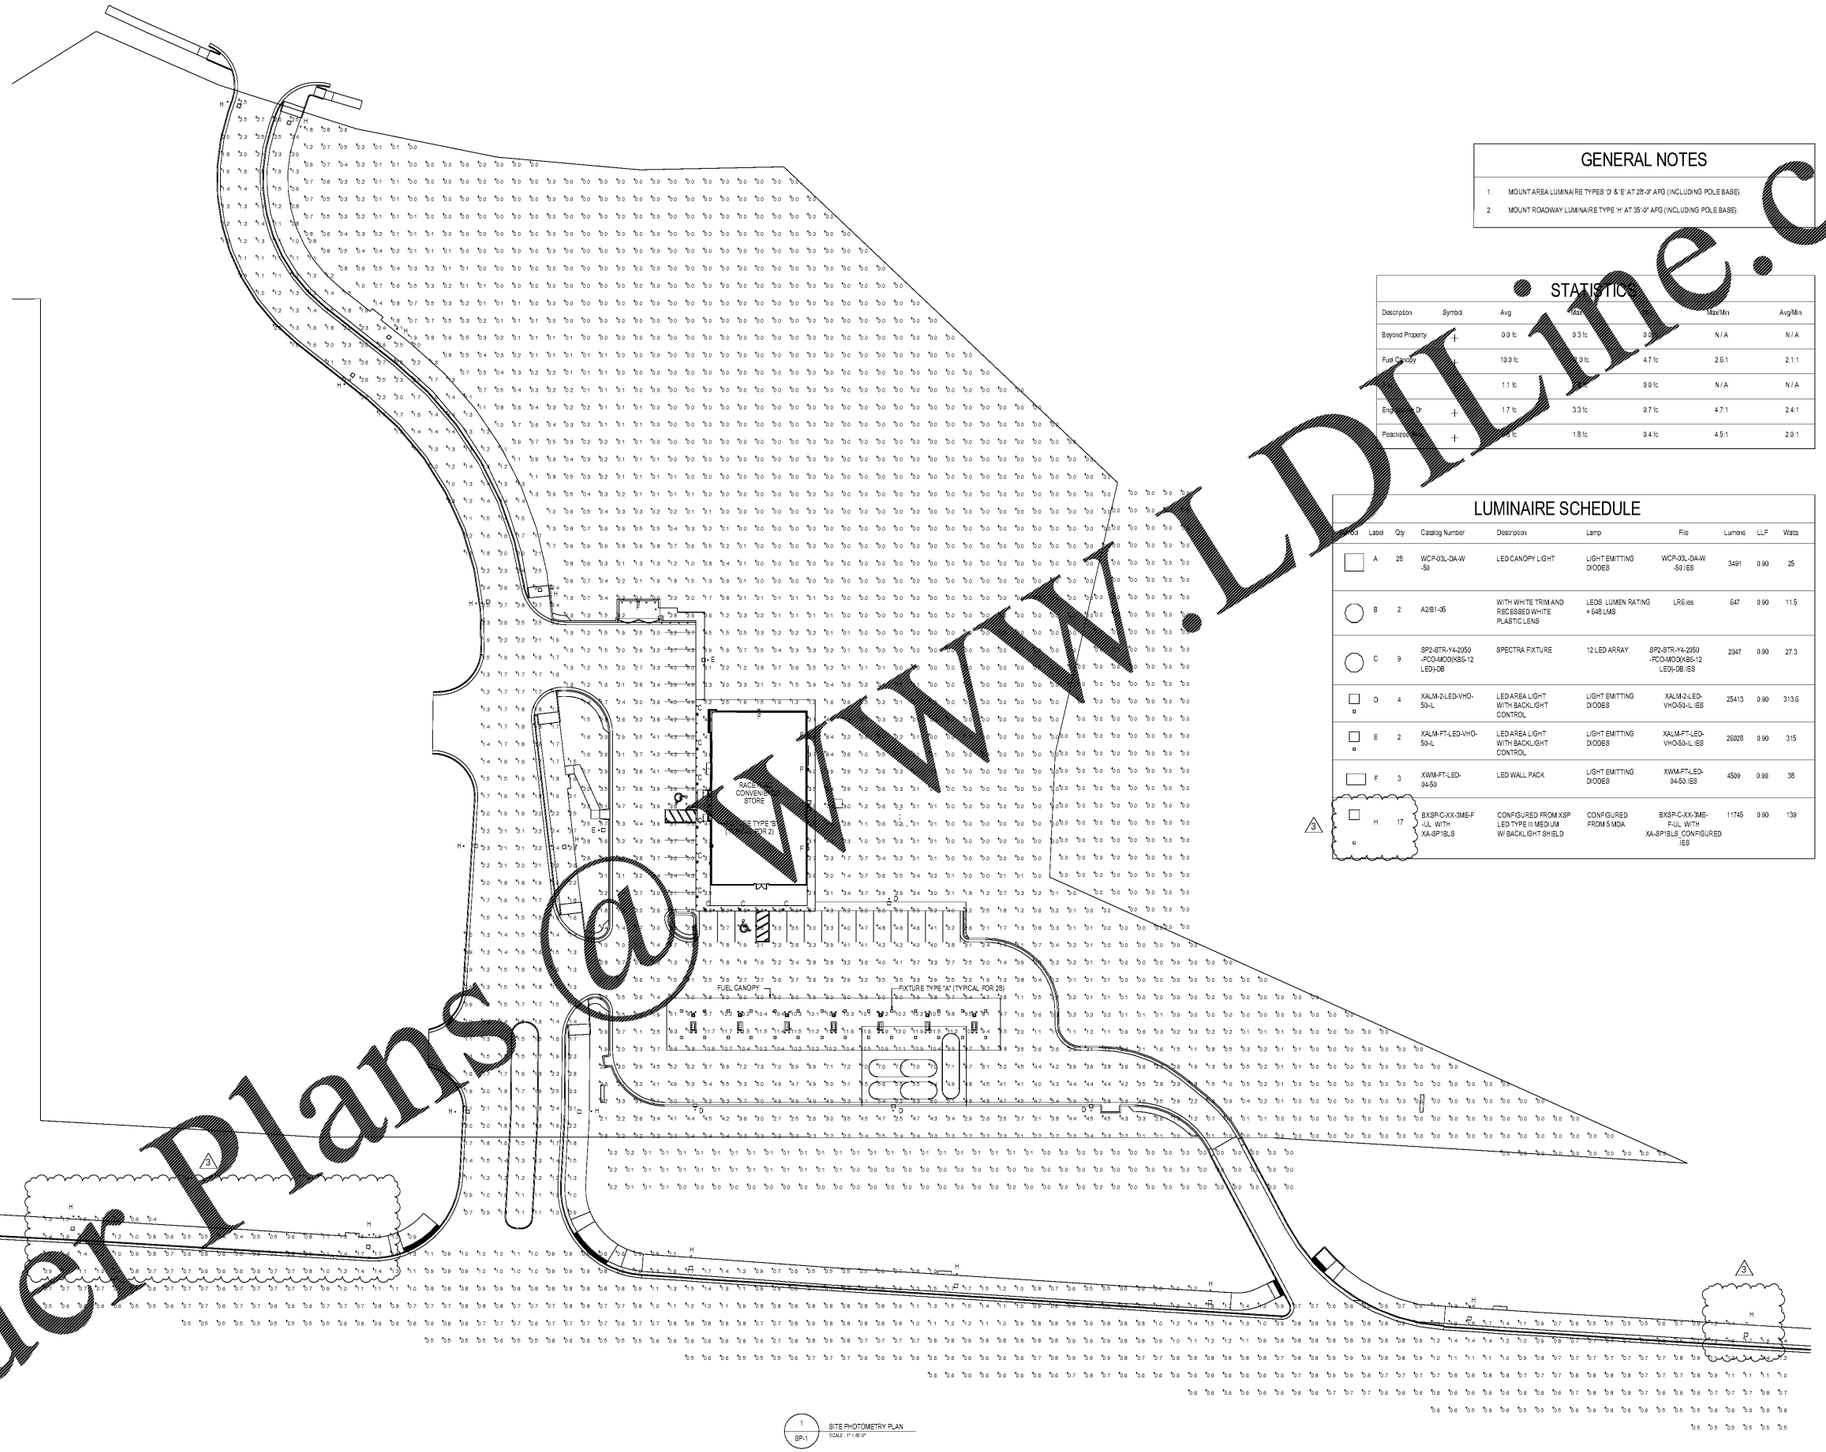

GENERAL NOTES

1. MOUNT AREA LUMINAIRE TYPES 'D' & 'E' AT 28'-0" AFG (INCLUDING POLE BASE).
2. MOUNT ROADWAY LUMINAIRE TYPE 'H' AT 35'-0" AFG (INCLUDING POLE BASE).

STATISTICS

Description	Symbol	Avg	Max	Min	Max/Min	Avg/Min
Beyond Property	+	0.0 fc	0.3 fc	0.0 fc	N / A	N / A
Fuel Canopy	+	10.0 fc	19.0 fc	4.7 fc	2.6:1	2.1:1
	+	1.1 fc	3.3 fc	0.0 fc	N / A	N / A
Entrance Dr	+	1.7 fc	3.3 fc	0.7 fc	4.7:1	2.4:1
Peachtree Pkwy	+	0.8 fc	1.8 fc	0.4 fc	4.5:1	2.0:1

LUMINAIRE SCHEDULE

Symbol	Label	Qty	Catalog Number	Description	Lamp	File	Lumens	LLF	Watts
	A	28	WCP-03L-0A-W-50	LED CANOPY LIGHT	LIGHT EMITTING DIODES	WCP-03L-0A-W-50.IES	3491	0.90	25
	B	2	A2IB1-05	WITH WHITE TRIM AND RECESSED WHITE PLASTIC LENS	LEDS. LUMEN RATING = 648 LMS.	LR6.ies	647	0.90	11.5
	C	9	SP2-STR-Y4-2050-FCO-MOD(KB5-12 LED)-DB	SPECTRA FIXTURE	12 LED ARRAY	SP2-STR-Y4-2050-FCO-MOD(KB5-12 LED)-DB.IES	2947	0.90	27.3
a	D	4	XALM-2-LED-VHO-50-IL	LED AREA LIGHT WITH BACKLIGHT CONTROL	LIGHT EMITTING DIODES	XALM-2-LED-VHO-50-IL.IES	25413	0.90	313.6
a	E	2	XALM-FT-LED-VHO-50-IL	LED AREA LIGHT WITH BACKLIGHT CONTROL	LIGHT EMITTING DIODES	XALM-FT-LED-VHO-50-IL.IES	26028	0.90	315
	F	3	XWM-FT-LED-94-50	LED WALL PACK	LIGHT EMITTING DIODES	XWM-FT-LED-94-50.IES	4509	0.90	38
a	H	17	BXSP-C-XX-3ME-F-UL WITH XA-SPIBLS	CONFIGURED FROM XSP LED TYPE III MEDIUM W/ BACKLIGHT SHIELD	CONFIGURED FROM 5 MOA	BXSP-C-XX-3ME-F-UL WITH XA-SPIBLS_CONFIGURED.IES	11745	0.90	139

Order Plans @ WWW.LDLine.com

RaceTrac
COPYRIGHT NOTICE
THESE PLANS ARE SUBJECT TO FEDERAL COPYRIGHT LAWS: ANY USE OF SAME WITHOUT THE EXPRESSED WRITTEN PERMISSION OF RACETRAC PETROLEUM, INC. IS PROHIBITED. 2016 RACETRAC PETROLEUM INC.

DESIGN PROFESSIONALS
HILL FOLEY ROSSI & ASSOCIATES
ARCHITECTURE
ENGINEERING
3680 Pleasant Hill Road
Suite 200
Duluth, Georgia 30096
p 770.622.9858
f 770.622.9535
www.hillfoleyrossi.com

© Copyright (as dated below)
This drawing and all reproductions thereof are the property of Hill Foley Rossi & Associates, LLC (HFR). It is intended for the sole use of the project named hereon. Reproduction without the written consent of HFR is unlawful. All copies are to be returned to HFR upon project completion.

ISSUE/REVISION RECORD

DATE	DESCRIPTION
09/04/18	ISSUED FOR PERMIT
10/18/18	PERMIT COMMENTS

RaceTrac
RACETRAC PETROLEUM, INC.
200 GALLERIA PARKWAY SOUTHEAST
SUITE 900
ATLANTA, GEORGIA 30339
(770) 431-7600

PROJECT NAME

PEACHTREE PKWY & ENG.

PEACHTREE CORNERS
5780 PEACHTREE PKWY
PEACHTREE CORNERS, GA

RACETRAC STORE NUMBER

1201

PROTOTYPE SERIES 5.5K 2.0

2018 RH M0

PLAN MODIFICATION NOTICE

SPB NO. DATE

STANDARD PLAN BULLETINS (SPB) MODIFY THE PROTOTYPE SERIES SET NOTED ABOVE. THE LISTED SPB REPRESENTS THE LATEST MODIFICATION INCORPORATED TO THIS PROTOTYPE SERIES SET AT ORIGINAL RELEASE. THE ISSUE/ REVISION RECORD COLUMN ABOVE LISTS ANY REVISIONS OR SPB INCORPORATED IN THIS SET AFTER THE ORIGINAL RELEASE. CONTACT RACETRAC ENGINEERING AND CONSTRUCTION FOR ANY SUBSEQUENT BULLETINS NOT INCORPORATED HEREIN.

PROFESSIONAL SEAL

GEORGIA REGISTERED No. 027004 PROFESSIONAL ENGINEER WILLIAM S. GADDY, JR.

10/18/18

PROJECT NUMBER
18.703.00

SHEET TITLE

SITE PHOTOMETRY PLAN

SHEET NUMBER

SP-1

ISSUED FOR PERMIT