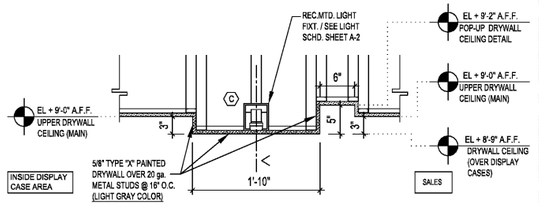


A CEILING DETAIL ABOVE DISPLAY CASES # 1 & 4

(TO BE ALIGNED W/ DISPLAY CASES BELOW - REFER TO RCP & INTERIOR ELEVATIONS)

SCALE: 1": 1'-0"

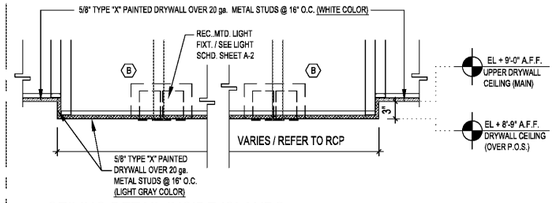


B CEILING DETAIL INSIDE ISLANDS

(OPPOSITE SIDE SIMILAR - SMALL ISLAND SIMILAR / REFER TO RCP )

SCALE: 1": 1'-0"

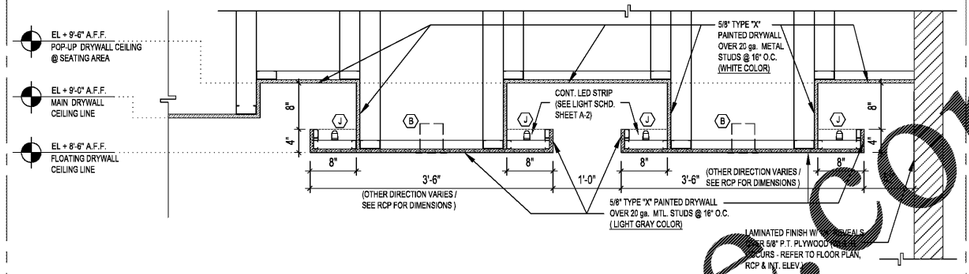


C CEILING DETAIL ABOVE SEATING AREA (FLOATING PANELS)

(OPPOSITE SIDE SIMILAR / REFER TO RCP FOR DIMENSIONS )

SCALE: 1": 1'-0"

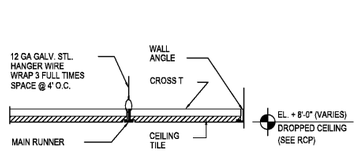


D TYP. SUSPENDED CEILING

SCALE: 1 -1/2"=1'-0"

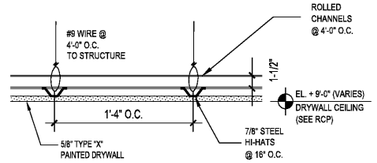


E TYPICAL CEILING FRAMING

SCALE: 1-1/2"=1'-0"

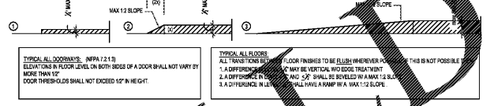


H TYP. MIN. REQ. FLOOR TRANSITIONS

SCALE= N.T.S.

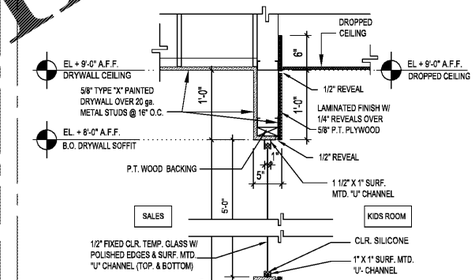


K LOW WALL PARTITION W/ GLASS DETAIL @ KIDS ROOM

(DIAMOND ROOM # 1 SIMILAR- 36" HGT. (V.I.F.) TO BE ALIGNED WITH WINDOW SILL / REFER TO INT. ELEVATIONS & FINISH SCHEDULE FOR LOW WALL HEIGHT & FINISH MATERIALS)

SCALE: 1": 1'-0"

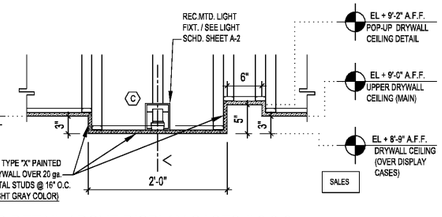


G CEILING DETAIL ABOVE DISPLAY CASES # 2 & 3

(TO BE ALIGNED W/ DISPLAY CASES BELOW - REFER TO RCP & INTERIOR ELEVATIONS)

SCALE: 1": 1'-0"

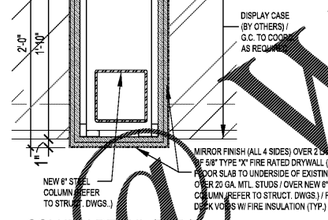


I COLUMN DETAIL (TYP.)

COLUMN LOCATION (REFER TO REFER TO FLOOR PLAN & STRUCT. DWGS. FOR EXACT LOCATION

SCALE: 1-1/2"= 1'-0"

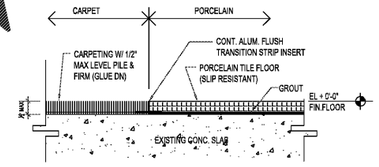


J FLOOR TRANSITION

SCALE: 3"=1'-0"

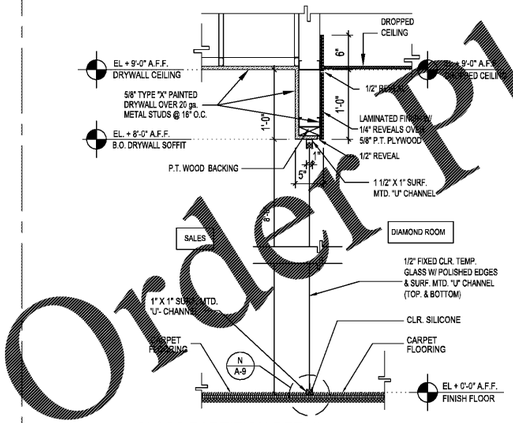


F GLASS PARTITION DETAIL

SCALE: 1": 1'-0"

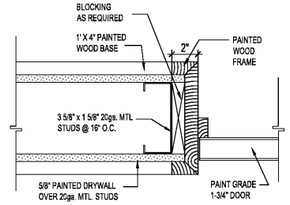


L TYP. DOOR JAMB

SCALE: 3"=1'-0"

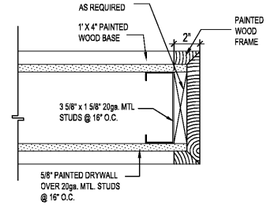


M TYP. OPENING / HEAD & JAMB DETAIL

SCALE: 3"=1'-0"

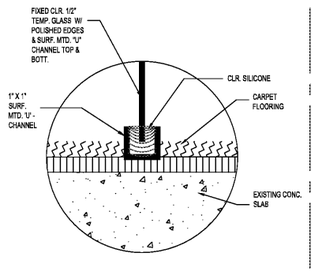


N DETAIL

SCALE: N.T.S.

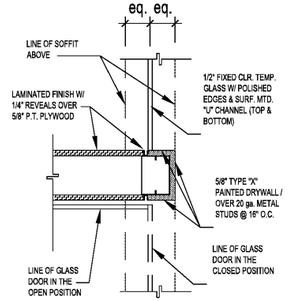


O WALL END DETAIL

(AT DIAMOND ROOMS)

SCALE: 1-1/2"= 1'-0"

Order Plans @ WWW.LDLine.com

LINFIELD, HUNTER & JUNIUS, INC.
PROFESSIONAL ENGINEERS, ARCHITECTS, LANDSCAPE ARCHITECTS AND SURVEYORS
3608 18th Street, Suite 200
Metairie, Louisiana 70002

2013 by Linfield, Hunter & Junius, Inc.

SEAL

| REV. NO. | DATE |
|---|---|
| 1 | 10-18-18 |

DIAMONDS DIRECT
3230 SEVERN AVE. METAIRIE, LA 70002

THIS SHEET: GENERAL DETAILS

DRAWN BY: LHJ
CHECKED BY: LHJ
APPROVED BY: LHJ

PROJ. NO. 18-141
DATE 10-18-18
SHEET NO.
A-9

FILE: H:\Project Files\2018\18-141 - Diamonds Direct 3230 Severn Ave\Design\Owner Drawings 10-16-18\10-16-18-REV1-Owner Changes-Local Arch Coord-CADVA8-A9-DD New\DD Revs 10-16-18-Permit Set\A8-A9-DD Revs -Details-06-29-18.dwg
10/16/2018 4:55:15 PM