2 TYPICAL UPPER FLOOR RCP
1/8" = 1'-0"

PLAN NORTH
TRUE NORTH

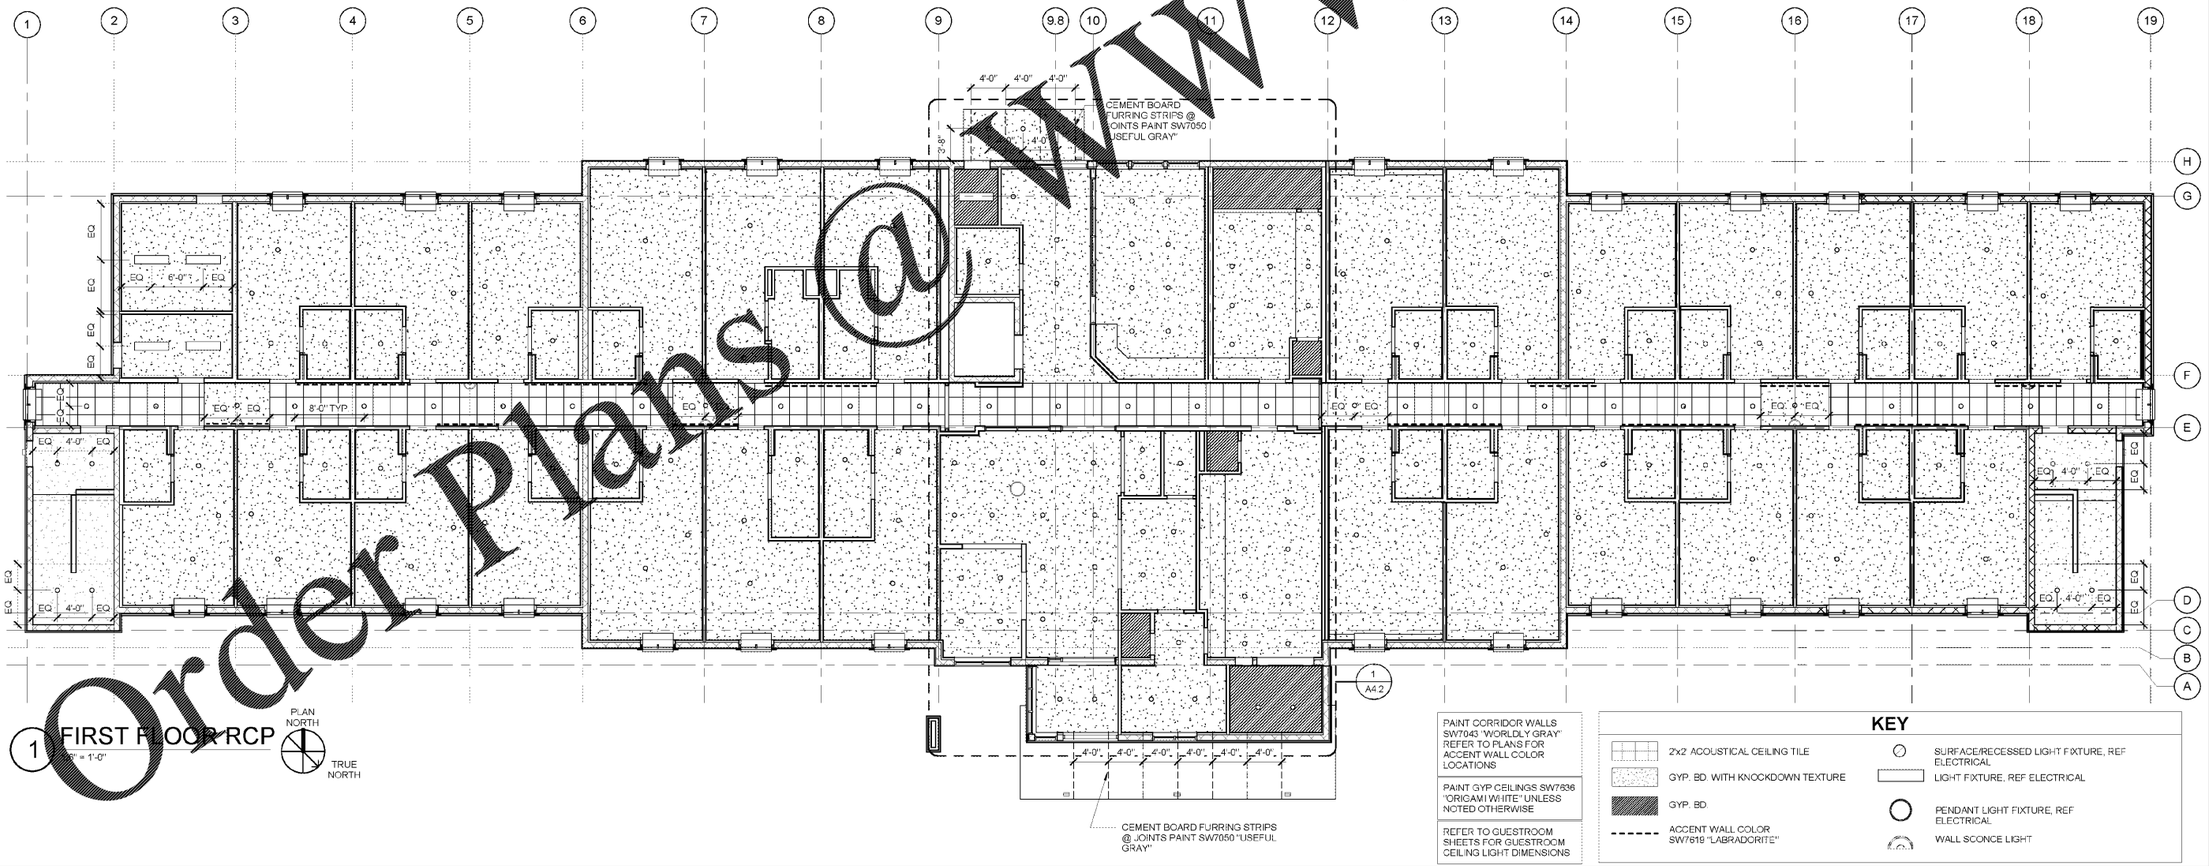

1 FIRST FLOOR RCP
1/8" = 1'-0"

PLAN NORTH
TRUE NORTH

PAINT CORRIDOR WALLS SW7043 "WORLDLY GRAY" REFER TO PLANS FOR ACCENT WALL COLOR LOCATIONS

PAINT GYP CEILINGS SW7636 "ORIGAMI WHITE" UNLESS NOTED OTHERWISE

REFER TO GUESTROOM SHEETS FOR GUESTROOM CEILING LIGHT DIMENSIONS

KEY

- 2'x2' ACOUSTICAL CEILING TILE
- GYP. BD. WITH KNOCKDOWN TEXTURE
- GYP. BD.
- ACCENT WALL COLOR SW7616 "LABRADORITE"
- SURFACE/RECESSED LIGHT FIXTURE, REF ELECTRICAL
- LIGHT FIXTURE, REF ELECTRICAL
- PENDANT LIGHT FIXTURE, REF ELECTRICAL
- WALL SCONCE LIGHT

WOOLPERT
75 Northridge Road
Suite 300
Atlanta, GA 30350
770.391.4095
FAX: 770.391.4104

WOODSPRING SUITES

CYPRESS CREEK, FLORIDA

Pasco County
Cypress Creek, FL

△ Issues & Revisions:

Proj. No.: 078761
Date: 11/02/2018

Sheet Name:
FIRST & TYPICAL FLOOR RCP

A1.4

11/2/2018 2:07:30 PM

100% OWNER REVIEW | 11.02.18

Order Plans @ WWW.DLine.com