FIXTURE & EQUIPMENT LEGEND			
	QUANTITY	DESCRIPTION	NOTES
FT-100-EQ	2	932i TREADMILL	PROVIDED BY OWNER
FT-200-EQ	1	EFX 536i ELLIPTICAL FITNESS CROSSTRAINER	PROVIDED BY OWNER
FT-300-EQ	1	FTS GLIDE	PROVIDED BY OWNER
FT-400-EQ	1	ELKAY EZH2O LZWSRK	PROVIDED BY OWNER
GL-100-EQ	5	QUANTUM COMMERCIAL TOP LOAD WASHER	PROVIDED BY OWNER
GL-200-EQ	1	QUANTUM COMMERCIAL FRONT LOAD WASHER	PROVIDED BY OWNER
GL-300-EQ	4	MICRO DISPLAY COMMERCIAL STACK DRYER	PROVIDED BY OWNER
LB-300-CG	1	SIDE CONSOLE	PROVIDED BY OWNER
LB-301-TA	1	COMMUNAL TABLE	PROVIDED BY OWNER
LB-302-TA	1	COFFEE TABLE	PROVIDED BY OWNER
LB-303-TA	1	SIDE TABLE	PROVIDED BY OWNER
LB-304-CD	1	COFFEE DISPENSER	PROVIDED BY OWNER
LB-305-AR	1	6'X8' AREA RUG	PROVIDED BY OWNER
LB-400-SG	1	SOFA	PROVIDED BY OWNER
LB-400.1-SG	2	SOFA PILLOW A FABRICATION	PROVIDED BY OWNER
LB-400.2-SG	2	SOFA PILLOW B FABRICATION	PROVIDED BY OWNER
LB-400.3-SG	1	SOFA PILLOW C FABRICATION	PROVIDED BY OWNER
LB-401-SG	1	LOUNGE CHAIR	PROVIDED BY OWNER
LB-402-SG	6	COUNTER STOOL	PROVIDED BY OWNER
LB-600-LT	1	FLOOR LAMP	PROVIDED BY OWNER
LB-601-LT	1	TABLE LAMP	PROVIDED BY OWNER
LB-700-ART	1	ARTWORK	PROVIDED BY OWNER
LB-701-VG	1	LEAP LOGO	PROVIDED BY OWNER
LC-1	2	LUGGAGE CART	PROVIDED BY OWNER
REF-2	1	REFRIGERATOR	PROVIDED BY GC
SL-100-EQ	2	MAYTAG MULTI-LOAD RIGID-MOUNT WASHER	PROVIDED BY GC
SL-200-EQ	2	MAYTAG COMMERCIAL ON-PREMISES DRYING TUMBLER	PROVIDED BY GC
SL-300-SS	3	SANDUSKYLEE BULK STORAGE RACK 77"X24"X72"	PROVIDED BY OWNER
SL-400-TA	1	HERITAGE FOLDING TABLE 30"X60"	PROVIDED BY OWNER
TR-301-TA	1	TABLE BASE 33"X33"	PROVIDED BY OWNER
TR-301-TAT	1	TABLE TOP 42" D	PROVIDED BY OWNER
TR-900-AC	1	WALL MOUNTED COAT RACK	PROVIDED BY OWNER
TR-400-SG	2	DESK CHAIR	PROVIDED BY OWNER

NOTE:
1. G.C. TO COORDINATE DELIVERY AND STORAGE W/ FF&E SUPPLIER.
2. INTERIOR SIGNAGE PROVIDED AND INSTALLED BY OWNER'S VENDOR.
3. G.C. TO INSTALL OWNER FURNISHED GROMMETS. G.C. TO COORDINATE WITH OWNER FOR THE LOCATION, SIZE AND NUMBER OF GROMMET HOLES AT OFFICE COUNTER FOR OFFICE EQUIPMENT CABLES AND WIRING.
4. ANY BOXES LOCATED IN FRP ARE TO BE MAXIMUM OF 44" AFF. DEVICE TO BE LOCATED ENTIRELY IN FRP.

NOTE:
REF. DIMENSIONS OF MECHANICAL WALL PENETRATIONS ON MECHANICAL DRAWINGS.

NOTE:
FULL HEIGHT CORNER GUARDS AT ALL PUBLIC AREA 90 DEGREE CORNERS. REF SPECS FOR COLORS

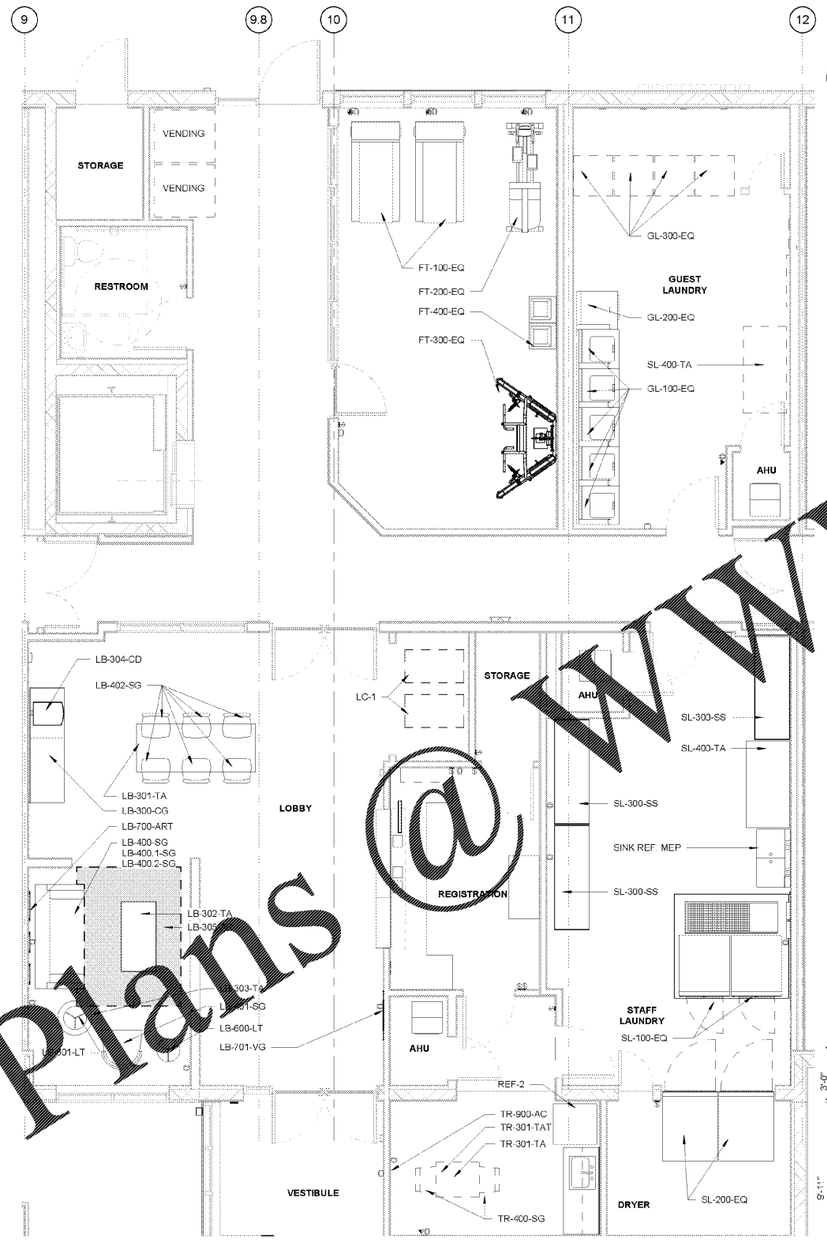

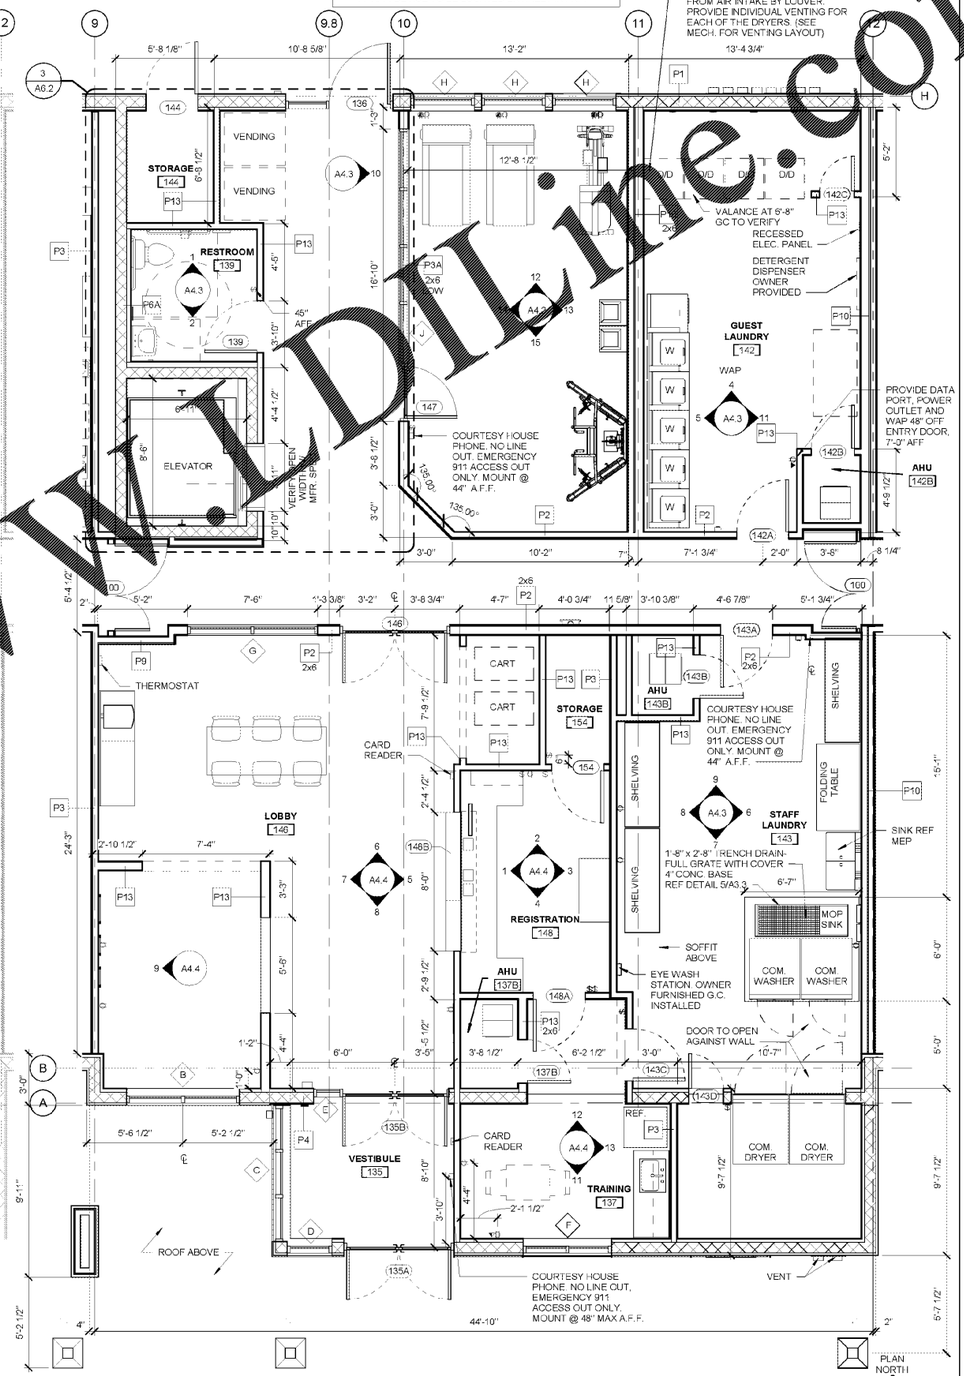

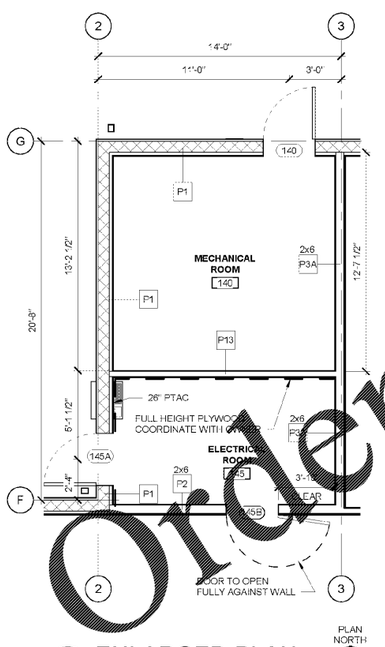

3 ENLARGED PLAN
1/4" = 1'-0"

2 FIRST FLOOR FURNITURE PLAN
1/4" = 1'-0"

1 FIRST FLOOR ENTRANCE PLAN
1/4" = 1'-0"

PLAN NORTH
TRUE NORTH

WOOLPERT
75 Northridge Road
Suite 300
Atlanta, GA 30350
770.391.4095
FAX: 770.391.4104

WOODSPRING SUITES
CYPRESS CREEK, FLORIDA
Pasco County
Cypress Creek, FL

Issues & Revisions:

Proj. No.: 078761
Date: 11/02/2018

Sheet Name:
ENLARGED PUBLIC PLANS

A4.1

100% OWNER REVIEW | 11.02.18

11/2/2018 2:08:11 PM

Order Plans @ WWDI.me.com