PROVIDE TRAP PRIMERS ON ALL FLOOR DRAINS. WATER MANIFOLD FOR TRAP PRIMERS SHOULD BE LOCATED IN THE AHU ROOMS IN STAFF LAUNDRY AND GUEST LAUNDRY.

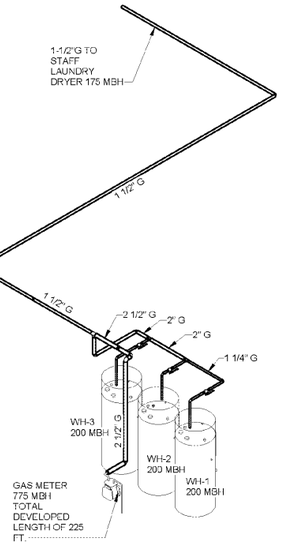

7 GAS RISER
SCALE:

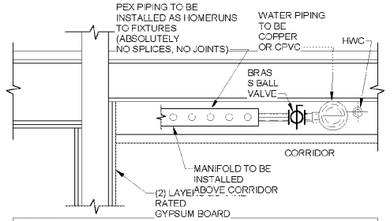

NOTES:
1. GENERAL CONCTRACTOR AND PLUMBING CONTRACTOR TO COORDINATE WITH OTHER TRADES TO ENSURE ADEQUATE SPACE FOR PIPING SYSTEMS.
2. MANIFOLDS TO BE INSTALLED IN CORRIDOR.
3. WATER SHUT-OFF REQUIRED FOR EACH FIXTURE OR A UNIT SHUT-OFF MAY BE PROVIDED AND SHUT-OFF VALVES ARE REQUIRED TO EACH APPLIANCE OR MECHANICAL DEVICE PER 606.2 OF THE IPC
4. COORDINATE LOCATIONS WITH ARCHITECTURAL PLANS TO AVOID PLACING MANIFOLDS OVER HARD CEILINGS WHEN POSSIBLE.

6 MANIFOLD DETAIL
SCALE: NOT TO SCALE

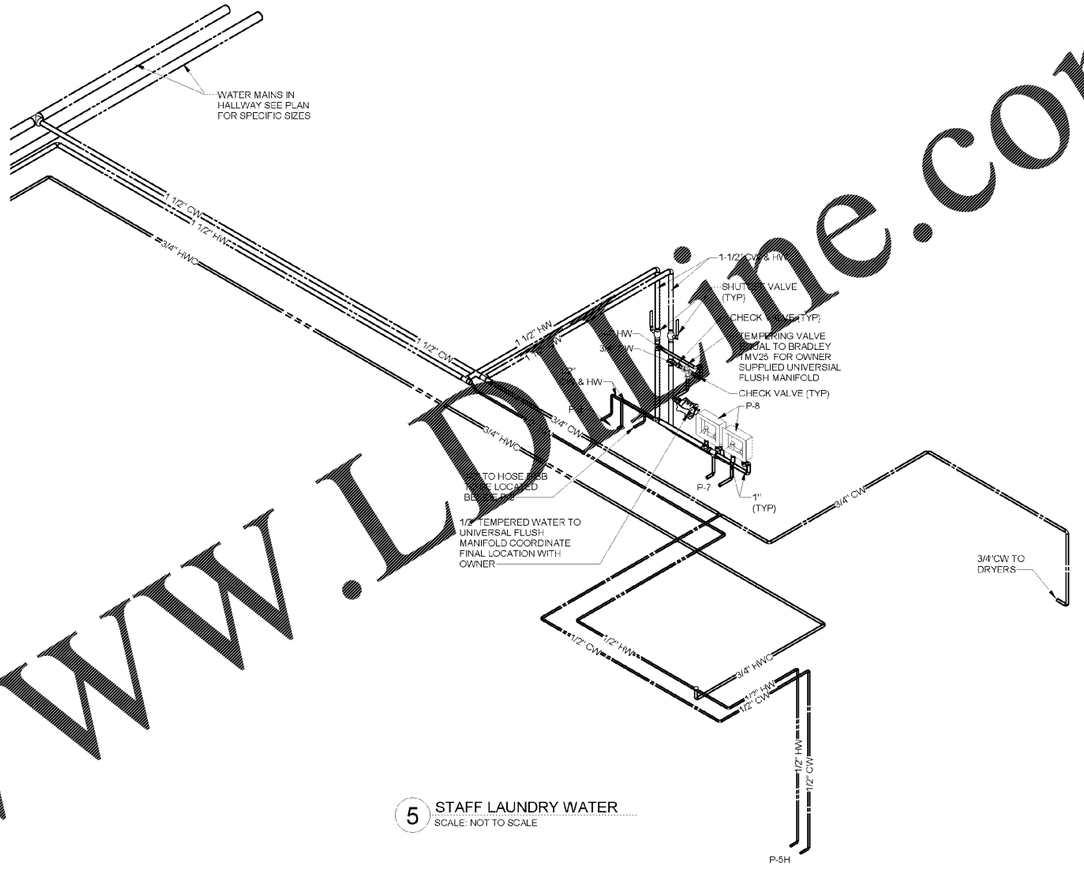

5 STAFF LAUNDRY WATER
SCALE: NOT TO SCALE

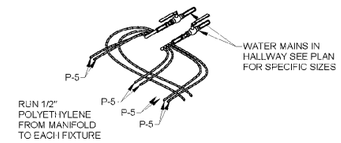

2 TYPICAL BACK TO BACK SINK WATER
SCALE: NOT TO SCALE

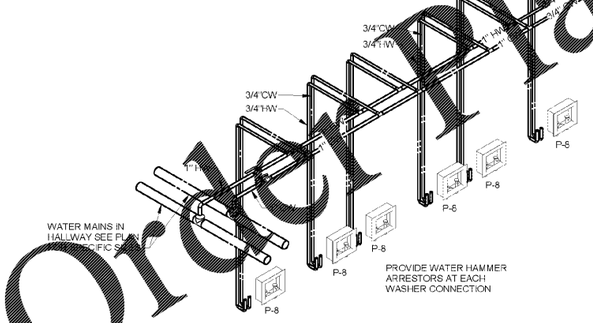

4 PUBLIC LAUNDRY WATER
SCALE: NOT TO SCALE

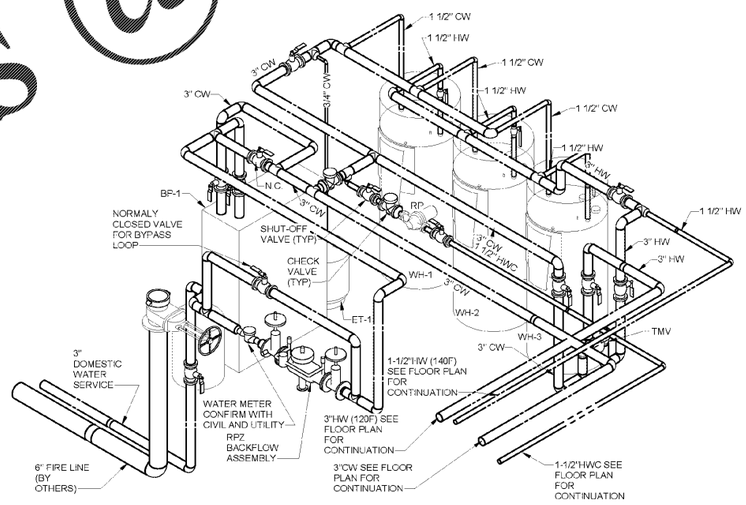

3 MECHANICAL ROOM WATER
SCALE: NOT TO SCALE

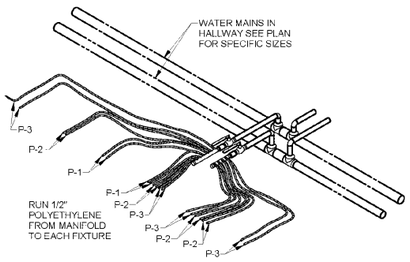

1 TYPICAL BACK TO BACK WATER
SCALE: NOT TO SCALE

Order Plans @ www.LDLine.com

WOOLPERT
3535 Northridge Road
Suite 300
Atlanta, GA 30350
770.391.4095
FAX: 770.391.4104

ACERTUS CONSULTING GROUP, LLC
14817 West 95th Street ◆ Lenexa, Kansas 66215
P 913.322.5150 ◆ F 913.322.5155
www.AcertusGroup.com

WOODSPRING SUITES
CYPRESS CREEK, FLORIDA
Pasco County
Cypress Creek, FL

△ Issues & Revisions:

Proj. No.: 078761
Date: 10/05/2018

Sheet Name:
PLUMBING
DOMESTIC WATER
RISERS

P-6

11/2/2018 5:02:12 PM

60% OWNER REVIEW | 09.10.18