Cypress Creek DRI

	Ac	Rooms
Master Plan Original Design	10.94	393
Existing Holiday Inn	2.58	80
Existing Hampton Inn Suites	2.33	94
Proposed Woodspring Suites	2.50	123
Totals	7.41	297

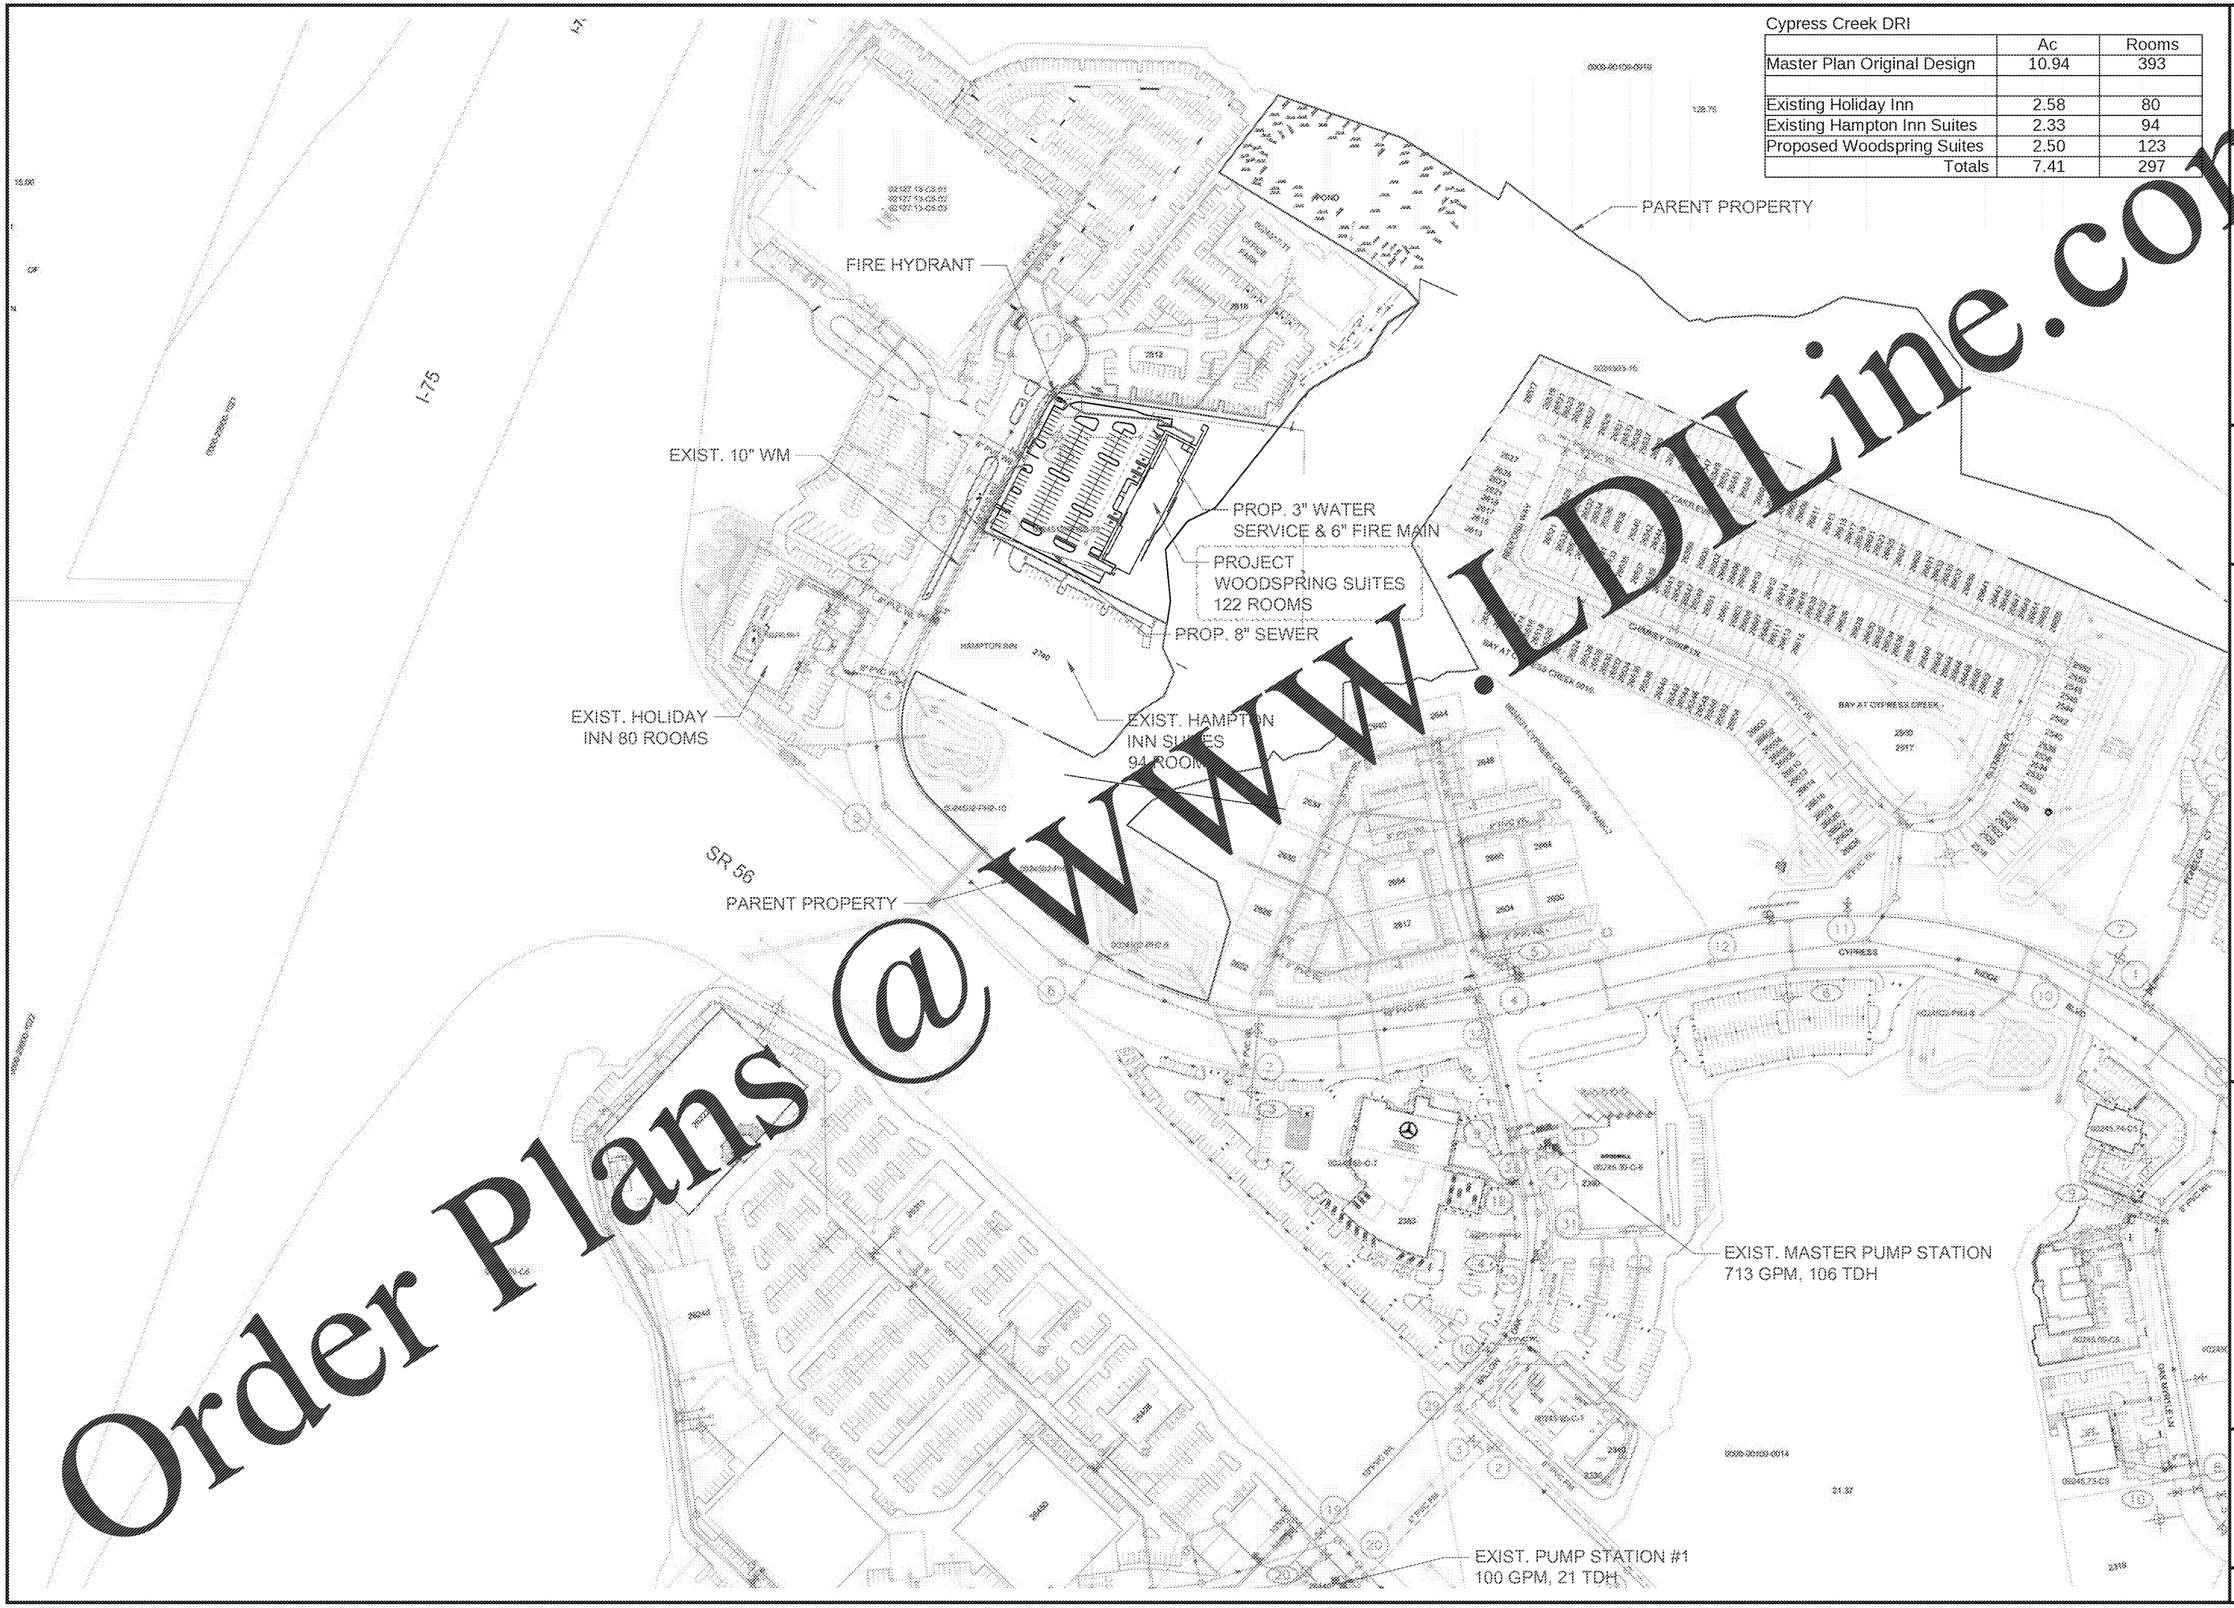

N

0' 120' 240'

SCALE: 1" = 120'

LINCKS & ASSOCIATES, INC.
5023 West Laurel Street
Tampa, Florida 33607
Tel (813) 289-0039
Fax (813) 287-0674
Lic No. EB0004638
Engineers
Planners

DATE	07/23/2018
DESIGNED	
DRAWN	
CHECKED	
JOB NO.	18095

WOODSPRING SUITES
CYPRESS CREEK
MASTER
UTILITY PLAN

REVISIONS

David W. Deslet
PE No. 24768

SHEET 8

Order Plans @ WWW.LDLine.com