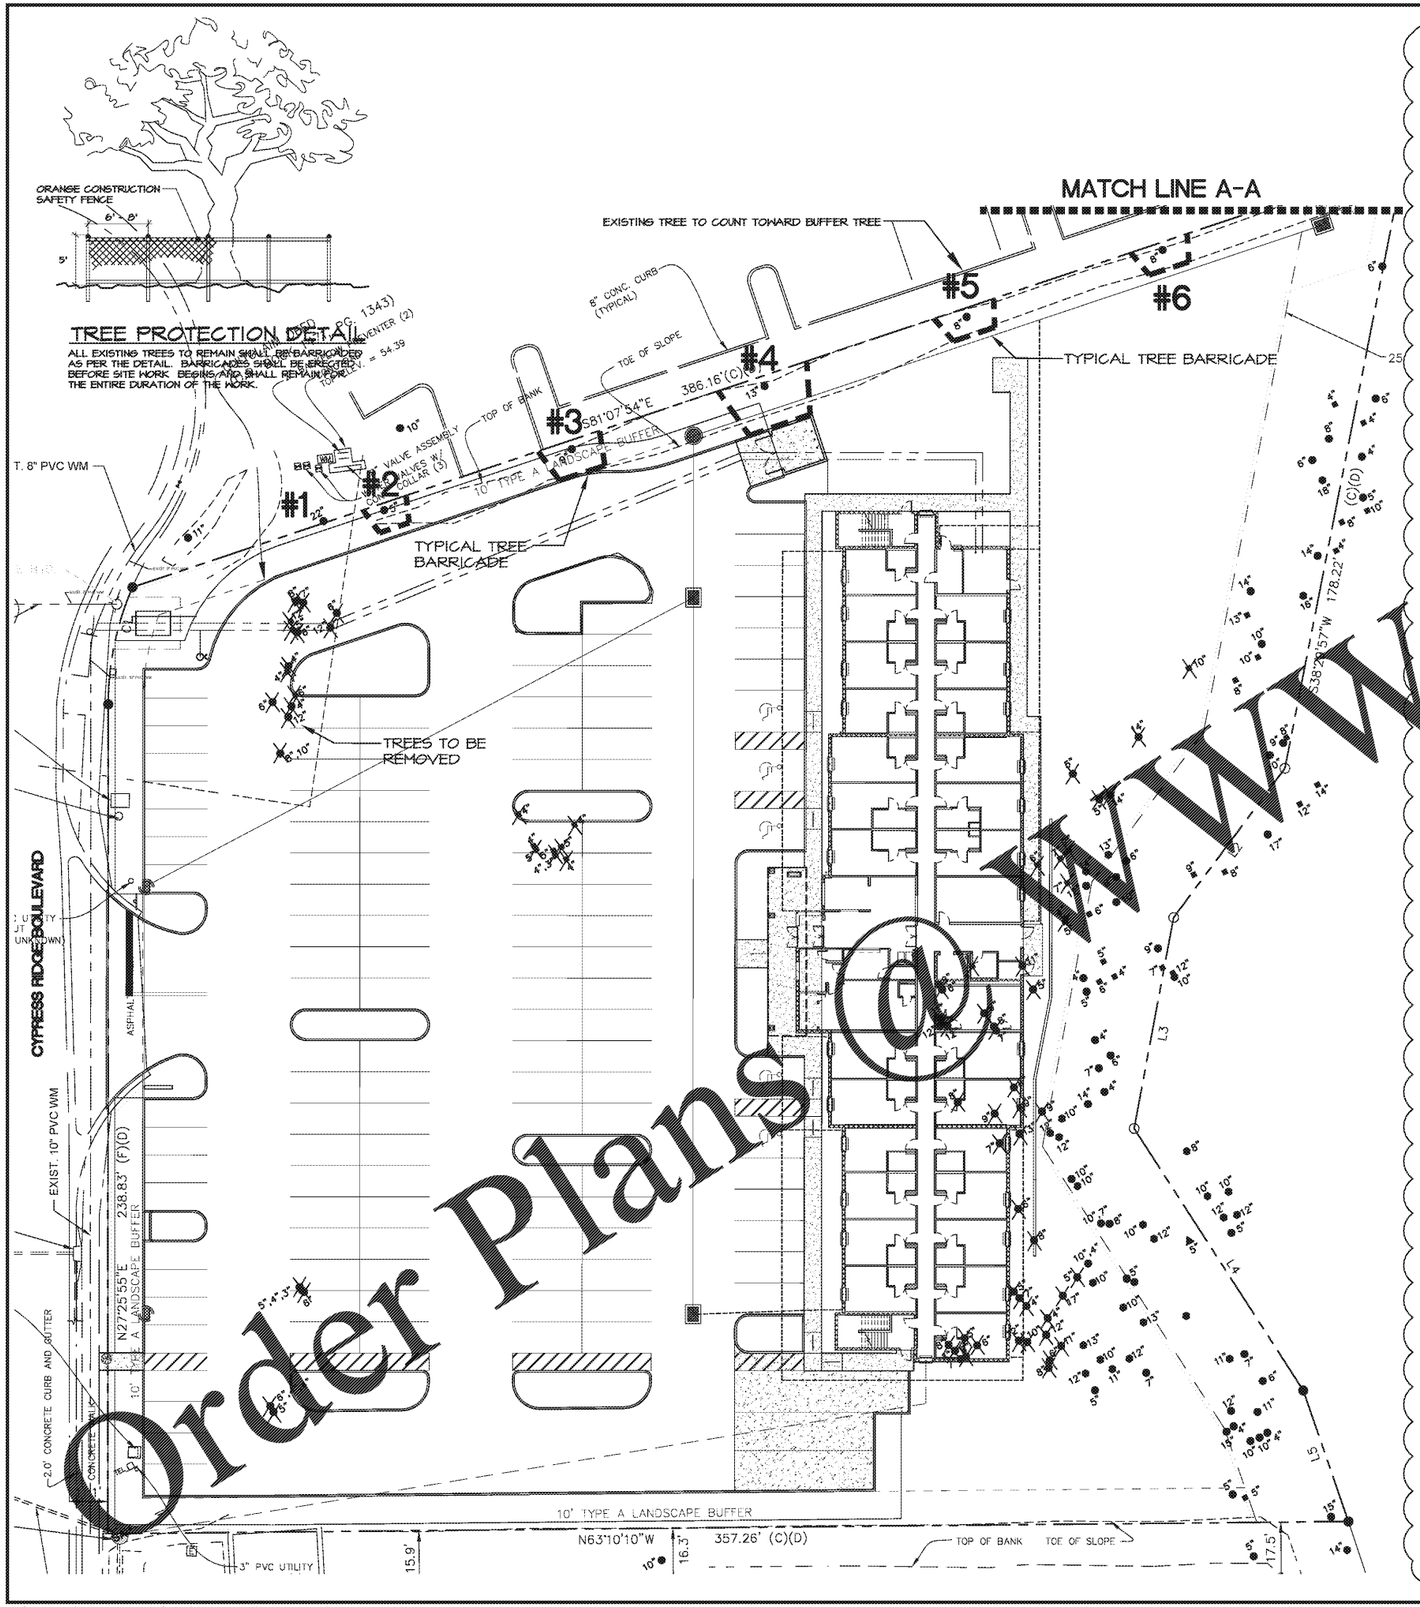

TREES TO BE REMOVED

LIVE OAKS			OTHER TREES		
SIZE (INCHES)	NO.	TOTAL (INCHES)	SIZE (INCHES)	NO.	TOTAL (INCHES)
10	1	10	10	2	20
11	1	11	11	2	22
12	4	48	12	3	36
14	1	14	13	1	13
17	1	17	14	1	14
TOTAL OAKS		100	TOTAL OTHER TREES		105
			OTHER TREES 105/3		35
TOTAL INCHES TO BE REPLACED 100 + 35 = 135					

TREES TO BE PLANTED

LIVE OAKS				OTHER TREES			
SIZE (INCHES)	TYPE	NO.	TOTAL (INCHES)	SIZE (INCHES)	TYPE	NO.	TOTAL (INCHES)
2	QV	5	10	2	UA	8	16
				3	TD	6	18
				3	AR	10	30
				3	PE	8	24
				2	LS	[illegible]	12
				2	[illegible]	[illegible]	14
						18/3	12
TOTAL OAK INCHES = 10				TOTAL OTHER INCHES = 126			
TOTAL TREES INCHES PROPOSED = 136"							

TREES TO BE REMOVED AND SAVED

TOTAL NUMBER OF TREES ON THE SITE 10" OR LARGER TO BE REMOVED:
7 LIVE OAK + 6 PALM + 1 MAPLE = 14 TOTAL REMOVED

NUMBER OF TREES ON THE SITE 10" OR LARGER TO BE SAVED = 34 TREES

TOTAL REMOVE AND SAVED = 53 TREES

SYMBOL LEGEND

- 12" EXISTING TREE TO REMAIN
- 12" EXISTING TREE TO BE REMOVED.
- TREE BARRICADE
- 12" OAK
- 12" PALM
- 12" MAPLE

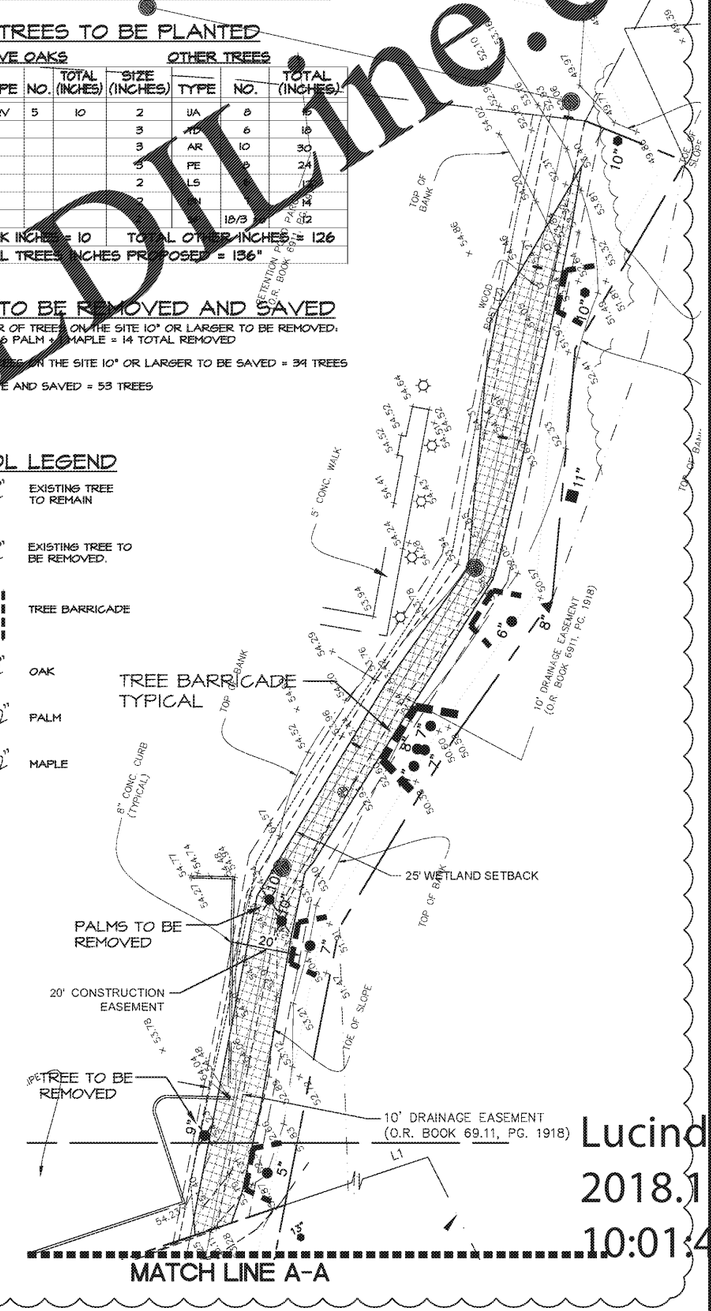

Order Plans @ WWW.LDILine.com

Lucinda A Utter
2018.10.31
10:01:40 -04'00'

LINCKS + ASSOCIATES, INC.
5023 West Laurel Street
Tampa, Florida 33607
Tel (813) 289-0039
Fax (813) 287-0674
Lic. No. EB0004638
Engineers
Planners

DATE	08-20-18
DESIGNED	LAU
DRAWN	LAU
CHECKED	LAU
JOB NO.	18153

WOODSPRING SUITES
CYPRESS CREEK
TREE PROTECTION/REMOVAL PLAN

REVISIONS		
AS PER REVIEW COMMENTS	10-31-18	LAU

SHEET L-1