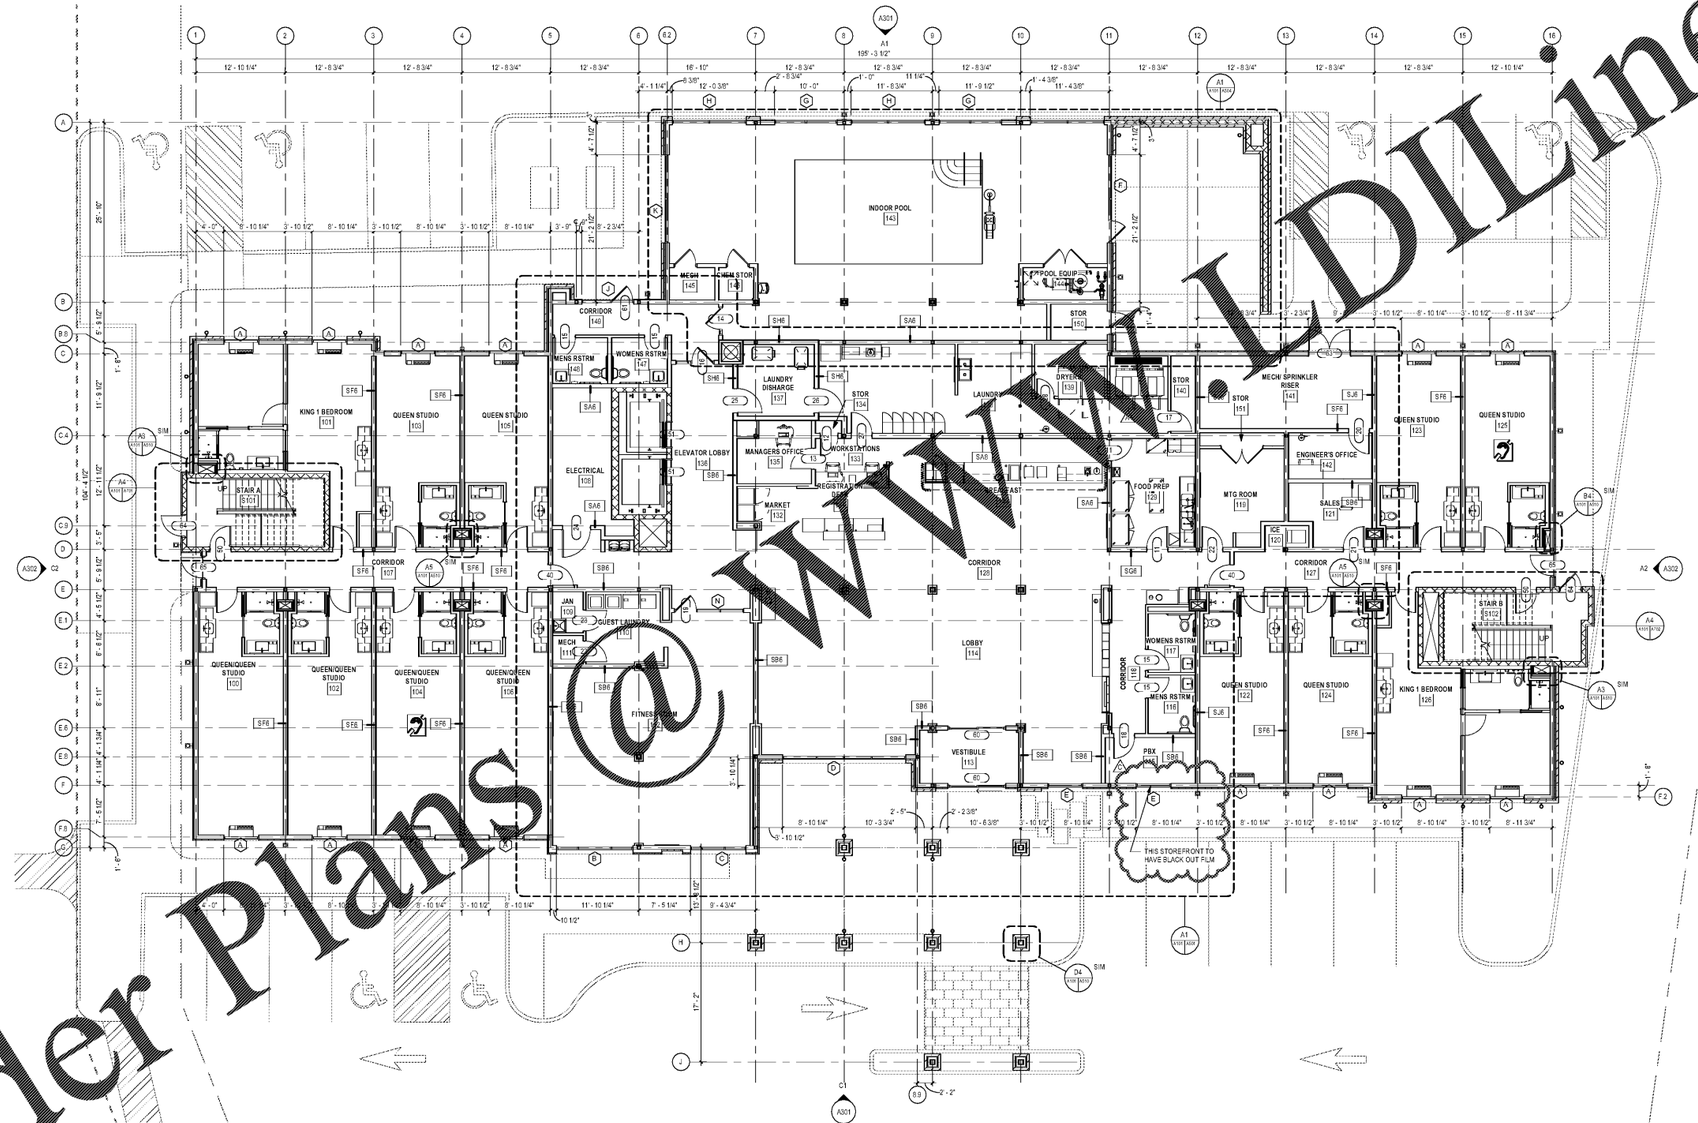

LEVEL 1 ANNOTATION

A1 1/8" = 1'-0"

Order Plans @ WWW.LDLine.com

mcmillan pazdan smith ARCHITECTURE

CONSULTANT LOGO

SEAL

NORTH CAROLINA REGISTERED 13150 ARCHITECT BRIAN S. ZIMMERMAN 9-26-18

WINDSOR AUGHTRY

HOME2 ASHEVILLE

380 AIRPORT RD
ARDEN, NC 28704

SHEET ISSUE:
07/30/18
FOR CONSTRUCTION

Revisions		
Number	Description	Date
A	Addendum 1- Food Prep Changes to Coord w/ Prototype	09/06/18
C	Addendum 3- Bid Question Responses	09/27/18

PRINCIPAL IN CHARGE: BZ
PROJECT ARCHITECT: BZ
DRAWN BY: BT

SHEET TITLE:
LEVEL 1
ANNOTATION PLAN

SHEET NO. A101a

PROJ. NO. 017376.00