BLDG PLAN GENERAL NOTES

1. SEE LIFE SAFETY PLANS FOR ALL WALL AND STRUCTURAL STEEL FIRE RATINGS
2. SEE LIFE SAFETY PLANS FOR ALL FIRE EXTINGUISHER LOCATIONS
3. ALL GYP BOARD AT WET WALL LOCATIONS AND POOL AREA TO BE MOISTURE RESISTANT
4. GC TO VERIFY THAT ALL MECHANICAL EXHAUST VENTS ARE A PROPER DISTANCE AWAY FROM ALL MECHANICAL AIR INTAKE VENTS PER ALL APPLICABLE CODES PRIOR TO INSTALLATION. SEE MEP DWGS FOR FURTHER INFORMATION.

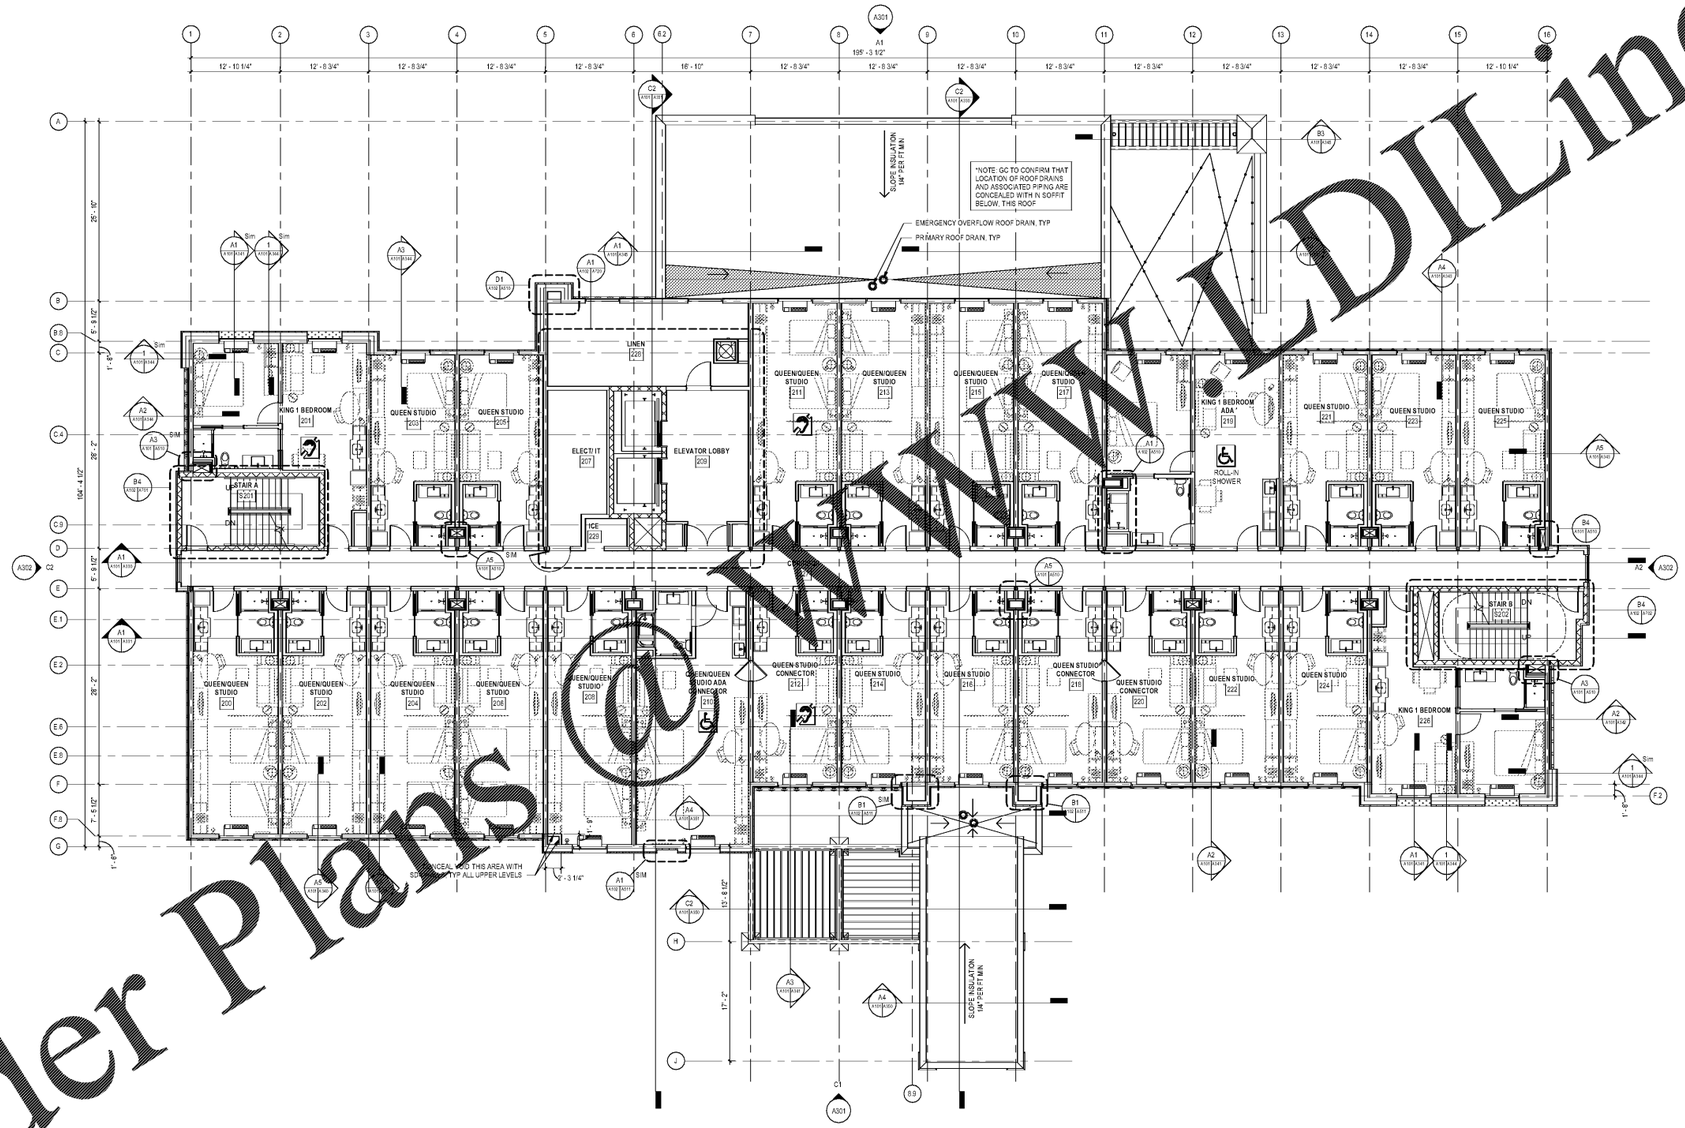

LEVEL 2
1/8" = 1'-0"

ALL DRAWINGS, SPECIFICATIONS AND CONCEPTS THEREOF AS PREPARED BY MCMILLAN PAZDAN SMITH ARCHITECTURE ARE AND SHALL REMAIN THE PROPERTY OF MCMILLAN PAZDAN SMITH ARCHITECTURE AND SHALL NOT BE USED IN WHOLE OR IN PART FOR ANY PURPOSE WITHOUT THE EXPRESS WRITTEN PERMISSION OF MCMILLAN PAZDAN SMITH ARCHITECTURE. THESE DRAWINGS ARE NOT TO BE CHANGED OR COPIED IN ANY FORM OR MANNER WHATSOEVER, NOR ARE THEY TO BE ASSIGNED TO ANY THIRD PARTY, WITHOUT FIRST OBTAINING THE EXPRESS WRITTEN PERMISSION AND APPROPRIATE LEGAL AGREEMENT FROM MCMILLAN PAZDAN SMITH ARCHITECTURE. ALL REUSE WITHOUT SUCH PERMISSION AND AGREEMENT SHALL BE UNLAWFUL AND A VIOLATION OF THE COPYRIGHT LAWS. COPYRIGHT 2015 MCMILLAN PAZDAN SMITH ARCHITECTURE. ALL RIGHTS RESERVED.

Order Plans @ WWW.DILine.com

mcmillan pazdan smith ARCHITECTURE

CONSULTANT LOGO

SEALS

NORTH CAROLINA REGISTERED ARCHITECT 13150 ROBERT M. ZEIGLER 9.26.18

WINDSOR AUGHTRY

HOME2 ASHEVILLE

360 AIRPORT RD
ARDEN, NC 28704

SHEET ISSUE:
07/30/18
FOR CONSTRUCTION

Revisions		
Number	Description	Date

PRINCIPAL IN CHARGE: BZ
PROJECT ARCHITECT: BZ
DRAWN BY: BT

SHEET TITLE:
LEVEL 2 FLOOR PLAN

SHEET NO. A102

PROJ. NO. 017376.00