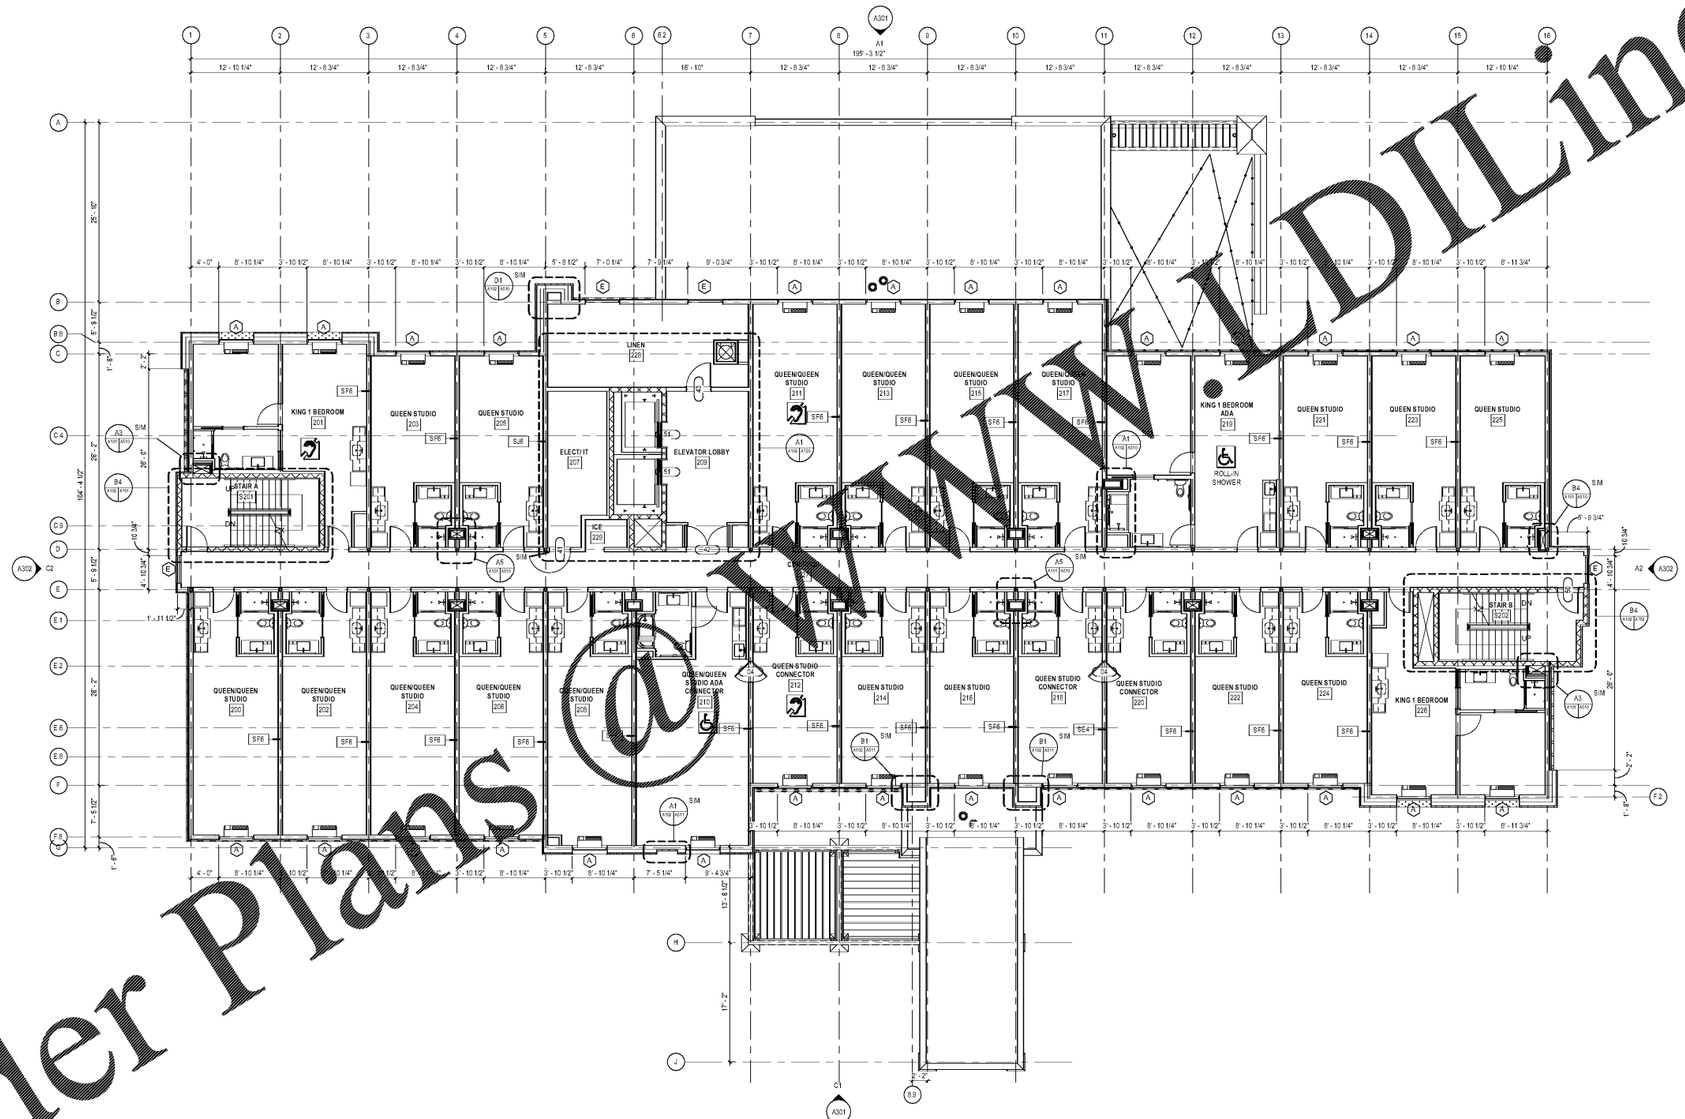

A1 LEVEL 2 ANNOTATION
1/8" = 1'-0"

Order Plans @ WWW.LDILine.com

mcmillan pazdan smith ARCHITECTURE

CONSULTANT LOGO

SEALS

WINDSOR AUGHTRY

HOME2 ASHEVILLE

390 AIRPORT RD
ARDEN, NC 28704

SHEET ISSUE:
07/30/18
FOR CONSTRUCTION

Revisions		
Number	Description	Date

PRINCIPAL IN CHARGE: BZ
PROJECT ARCHITECT: BZ
DRAWN BY: BT

SHEET TITLE:
LEVEL 2
ANNOTATION PLAN

SHEET NO.
A102a

PROJ. NO.
017376.00