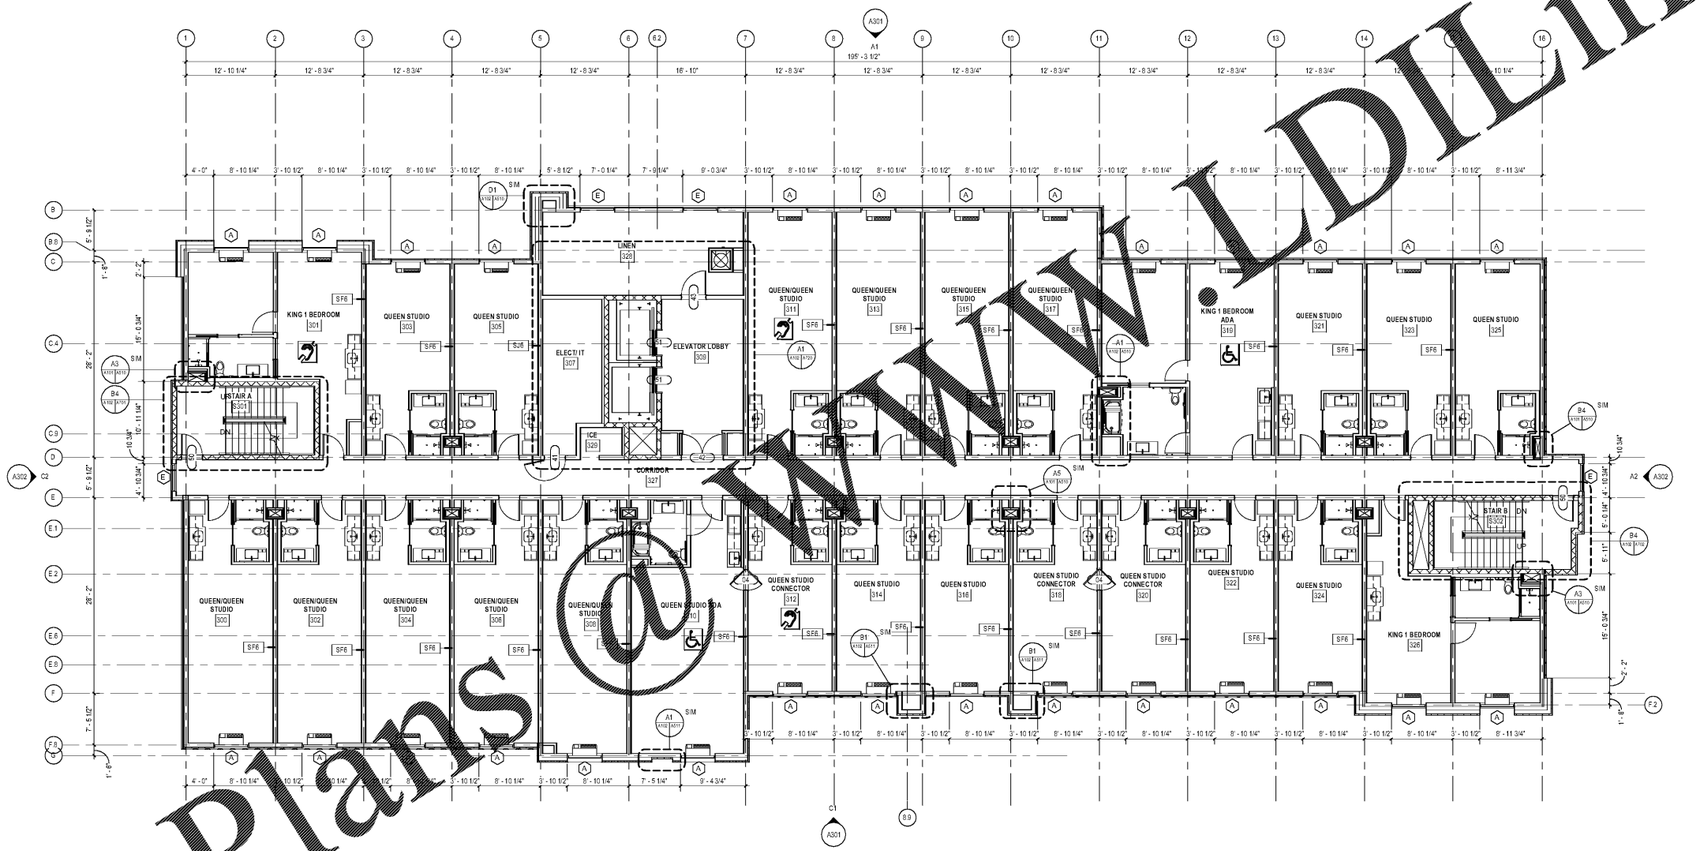

A1 LEVEL 3 ANNOTATION
1/8" = 1'-0"

Order Plans @ WWLDILine.com

mcmillan pazdan smith ARCHITECTURE
CONSULTANT LOGO
SEALS
NORTH CAROLINA REGISTERED ARCHITECT 13150 ARCHITECT WILLIAM S. ZEIGLER 9-26-18

WINDSOR AUGHTRY

HOME2 ASHEVILLE

380 AIRPORT RD
ARDEN, NC 28704

SHEET ISSUE:
07/30/18
FOR CONSTRUCTION

Revisions		
Number	Description	Date

PRINCIPAL IN CHARGE: BZ
PROJECT ARCHITECT: BZ
DRAWN BY: BT

SHEET TITLE:
LEVEL 3
ANNOTATION PLAN

SHEET NO.
A103a

PROJ. NO.
017378.00