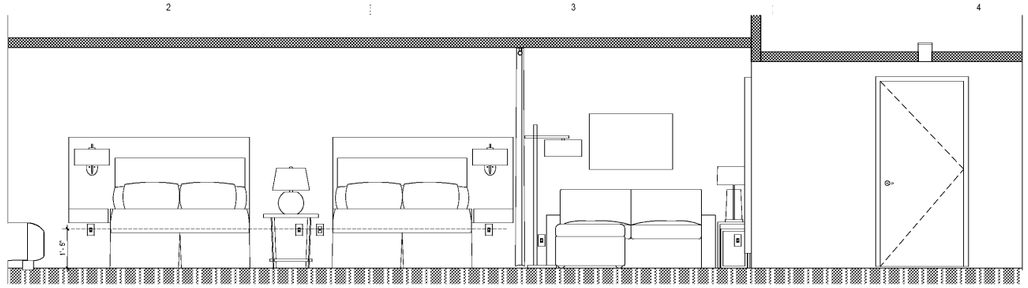

C1 A406 — QQ STUDIO ADA CONNECTING ELEV B
1/2" = 1'-0"

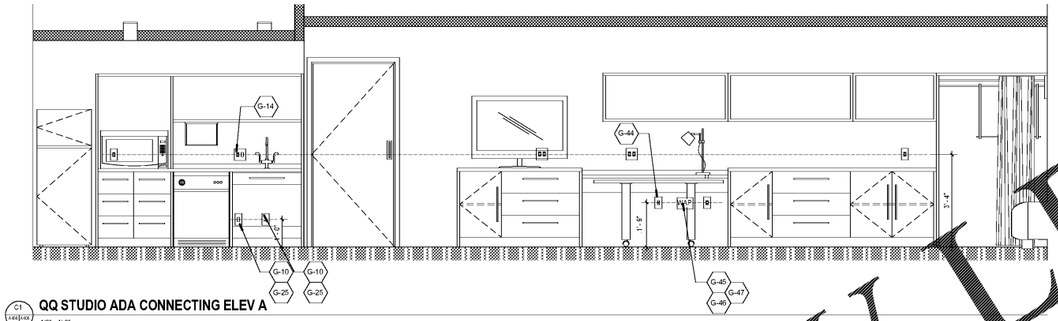

C1 A406 — QQ STUDIO ADA CONNECTING ELEV A
1/2" = 1'-0"

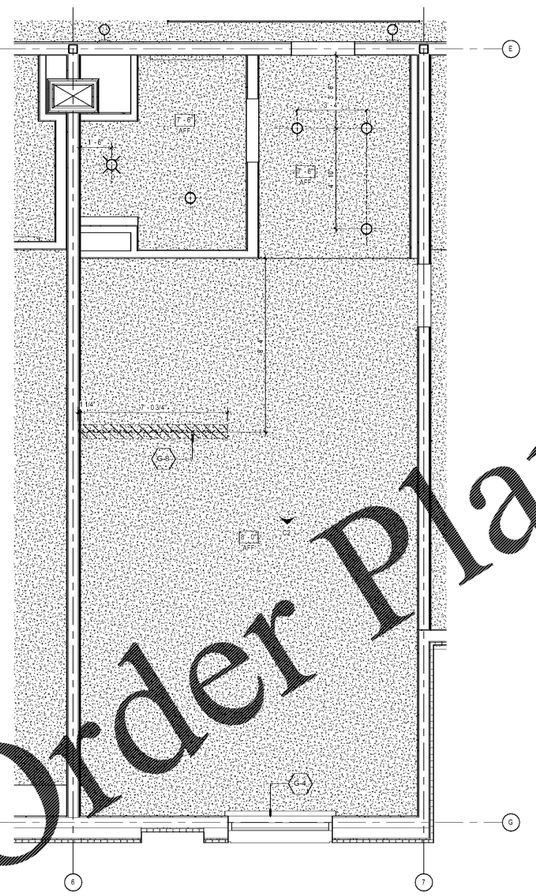

A1 A406 — QUEEN/QUEEN STUDIO ADA CONNECTOR RCP
3/8" = 1'-0"

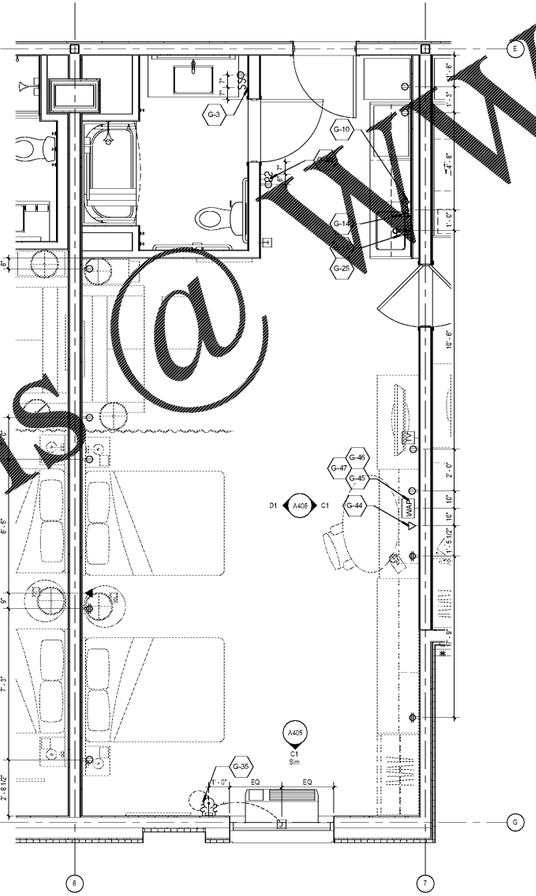

A2 A406 — QUEEN/QUEEN STUDIO ADA CONNECTOR ELECTRICAL PLAN
3/8" = 1'-0"

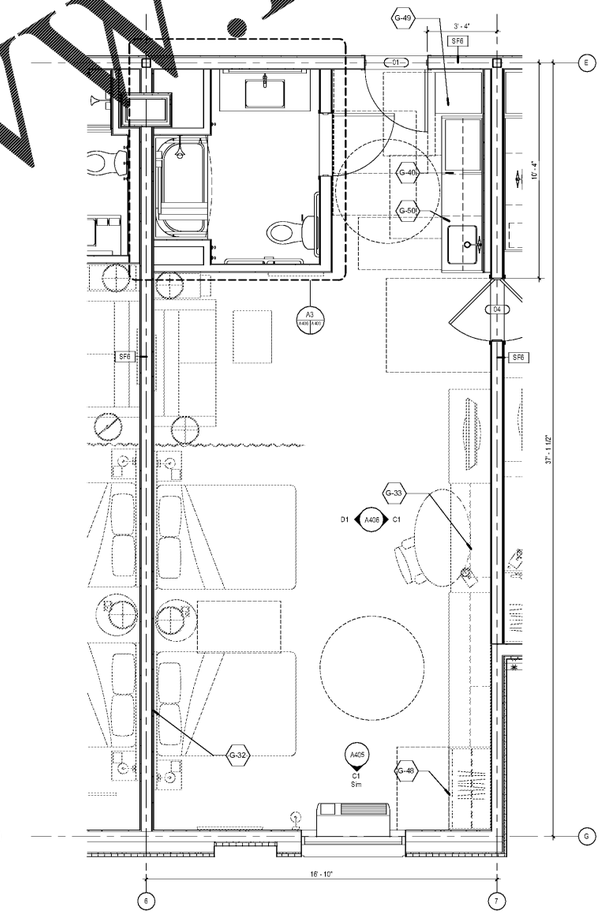

A3 A406 — QUEEN/QUEEN STUDIO ADA CONNECTOR PLAN
3/8" = 1'-0"

GUESTROOM RCP LEGEND

- GR-203 WALL MOUNTED LIGHT FIXTURE
- R1 RECESSED DOWNLIGHT FIXTURE
- R2 RECESSED WALL WASH LIGHT FIXTURE
- R3 RECESSED LIGHT FIXTURE W/ LENS. UL WET LABELED
- INTERIOR WALL SCONCE
- 5/8" GYP BOARD CEILING ON METAL STUDS

GUESTROOM ELEC LEGEND

- DUPLEX OUTLET
- QUAD OUTLET
- DATA OUTLET
- VOICE OUTLET
- OUTLET
- WALL SWITCH
- THERMOSTAT
- FLOOR MOUNTED JUNCTION BOX
- WALL MOUNTED JUNCTION BOX
- CEILING MOUNTED JUNCTION BOX

GUESTROOM GENERAL NOTES

1. REFER TO FF&E PACKAGE FOR FURNITURE, BUILT-IN MILLWORK & FINISH SPECS
2. WALL RECEPTACLES/ DATA PORTS TO BE MOUNTED @ 12" AFF TYP. UNO
3. THERMOSTATS IN NON ADA ROOMS TO BE MOUNTED @ 5'-0" AFF TO TOP OF CONTROLS
4. THERMOSTATS IN ADA ROOMS TO BE MOUNTED @ 48" AFF TO TOP OF CONTROLS
5. LIGHT SWITCHES IN GUESTROOMS TO BE MOUNTED @ 48" AFF TO TOP OF CONTROLS, UNO
6. LIGHT SWITCHES IN GUESTROOM BATHROOMS TO BE MOUNTED @ 40" AFF TO CENTERLINE OF CONTROLS, UNO
7. IN ADA ROOMS, AT LEAST ONE OUTLET & DATA CONNECTION FOR USE BY GUESTS MUST BE MOUNTED BETWEEN 15" & 48" AFF AND PROVIDE A CLEAR FLOOR AREA OF 30"X48" IN FRONT OF OUTLET
8. ALL DEVICES SHALL BE OFFSET SO THAT NO DEVICE IN ADJACENT GUESTROOMS ARE BACK TO BACK WITH LESS THEN 5" CLEARANCE BETWEEN THE REAR OF EACH J BOX. OFFSET SHALL BE 6" CLEAR WHERE REQ'D. GC TO COORDINATE ALL OPENINGS IN CASEWORK AS REQ'D
9. ALL CONTROLS FOR USE BY GUESTS MUST BE MOUNTED B/W 15" AFF & 48" A.F.F. OPERABLE CONTROLS LOCATED OVER AN OBSTRUCTION DEEPER THAN 10" MUST BE MOUNTED NO HIGHER THEN 46" AFF
10. IF A CONFLICT EXISTS BETWEEN THE ELECTRICAL LAYOUT SHOWN ON THIS SHEET AND THE ELECTRICAL ENGINEER'S DRAWING CONCERNING PLACEMENT AND/OR ARRANGEMENT OF DEVICES, GC SHALL CONTACT ARCHITECT PRIOR TO CONSTRUCTION FOR CLARIFICATION.
11. SEE GUESTROOM ELEVATIONS THIS SHEET FOR OUTLET AND SWITCH HEIGHTS. UNLESS HEIGHT IS NOTED ON ELECTRICAL PLAN THIS SHEET. GUESTROOM ELEVATIONS PROVIDED TO SHOW ELECTRICAL OUTLET AND SWITCH HEIGHTS ONLY. SEE D DRAWINGS FOR ALL INFO RELATED TO FFE MOUNTING HEIGHTS AND FINISHES.
12. ALL GYP BOARD AT WET WALL LOCATIONS TO BE MOISTURE RESISTANT

GUESTROOM KEYNOTES	
Keynote Value	Keynote Text
G-03	IN BATHROOM LOCATIONS ONLY, LIGHT SWITCH EQUIPPED WITH NIGHTLIGHT - MAINTAIN 2" DISTANCE FROM ALL OTHER DEVICES MOUNTED SO TOP OF SWITCH IS 48" MAX AFF
G-04	BLACK OUT ROLLER SHADES
G-08	CEILING MOUNTED DRAPERY ROD - PROVIDE BLOCKING AS REQ'D
G-10	DEDICATED CIRCUIT FOR DISHWASHER
G-14	SWITCH CONTROLLING GARBAGE DISPOSAL
G-15	DEDICATED CIRCUIT FOR GARBAGE DISPOSAL
G-25	EXTEND J-BOX, DEVICE & COVER PLATE FLUSH W/ MILLWORK BACK PANEL
G-26	DOORBELL ON/OFF SWITCH (HEARING IMPAIRED ROOMS ONLY). PROVIDE SIGNAGE AS REQ'D
G-32	GC TO PROVIDE BLOCKING TO RECEIVE ITEM INDICATED - EXTEND FULL LENGTH OF OBJECT
G-33	GC TO COORDINATE W/ FIXTURE FABRICATOR WHERE NECESSARY TO PROVIDE PROPER BLOCKING IN WALL FOR ITEM KEYNOTED
G-35	SWITCHES CONTROLLING MECH SHADES - REFER TO FFE MANUAL
G-40	COUNTERTOP MICROWAVE
G-44	WHEN AN OPTIONAL WIRED CONNECTION FOR GUEST IS ALSO PROVIDED, ANOTHER CAT6R-J45 CABLE TERMINATED ON AN 8-P/N RJ45 FEMALE JACK MUST BE PROVIDED ON THE WALL BELOW THE DESKWORK AREA. MAINTAIN 6" CLEARANCE FROM ALL OTHER OUTLETS AND DEVICES. A PATCH CORD SHOULD BE PROVIDED AT THE DESKTOP FOR GUEST CONVENIENCE
G-45	EACH CABLE MUST HOMERUN BETWEEN THE GUESTROOM AND THE IDF ON EACH FLOOR
G-46	PROVIDE (1) CAT6R-J45 CABLE IN EVERY GUESTROOM ON THE WALL BELOW THE DESKWORK AREA TERMINATED ON AN 8-P/N RJ45 FEMALE JACK FOR WIRELESS ACCESS POINT INFRASTRUCTURE (LINE POWERED WAP)
G-47	COORDINATE WAP LOCATION WITH CASEGOODS TO AVOID CONFLICT
G-48	LAYOUT AND CONSTRUCTION IS TO START AT REFRIGERATOR. HOLD DIM AND PROCEED UP THE WALL FROM THAT END. FINAL INSTALLATION IS SHELF AND ROD AT CLOSET. THESE ARE TO BE SCRIBED AT WALL AS REQ'D
G-49	REFRIGERATOR
G-50	UNDER-COUNTER DISHWASHER

mcmillan pazdan smith ARCHITECTURE
CONSULTANT LOGO
MEALS

NORTH CAROLINA REGISTERED ARCHITECT 13150 ZACHARY A. ZELLER 7-25-18

WINDSOR AUGHTRY

HOME2 ASHEVILLE
360 AIRPORT RD
ARDEN, NC 28704

SHEET ISSUE
07/30/18
FOR CONSTRUCTION

Revisions		
Number	Description	Date

PRINCIPAL IN CHARGE: BZ
PROJECT ARCHITECT: BZ
DRAWN BY: BT

SHEET TITLE:
GUESTROOM PLANS - QUEEN/QUEEN STUDIO ADA CONNECTING

PROJ. NO. 017376.00

A406

ALL DRAWINGS, SPECIFICATIONS AND CADD FILES PREPARED BY MCMILLAN PAZDAN SMITH ARCHITECTURE ARE AND SHALL REMAIN THE PROPERTY OF MCMILLAN PAZDAN SMITH ARCHITECTURE. ALL REPRODUCTIONS OR USE OF THESE DRAWINGS AND SPECIFICATIONS WITHOUT THE EXPRESS WRITTEN PERMISSION OF MCMILLAN PAZDAN SMITH ARCHITECTURE SHALL BE PROHIBITED AND UNLAWFUL. ANY PUBLICATION OF THESE DRAWINGS AND SPECIFICATIONS SHALL BE A VIOLATION OF THE FEDERAL COPYRIGHT LAW (17 USC). ALL RIGHTS RESERVED.

Order Plans@WWW.LDILine.com