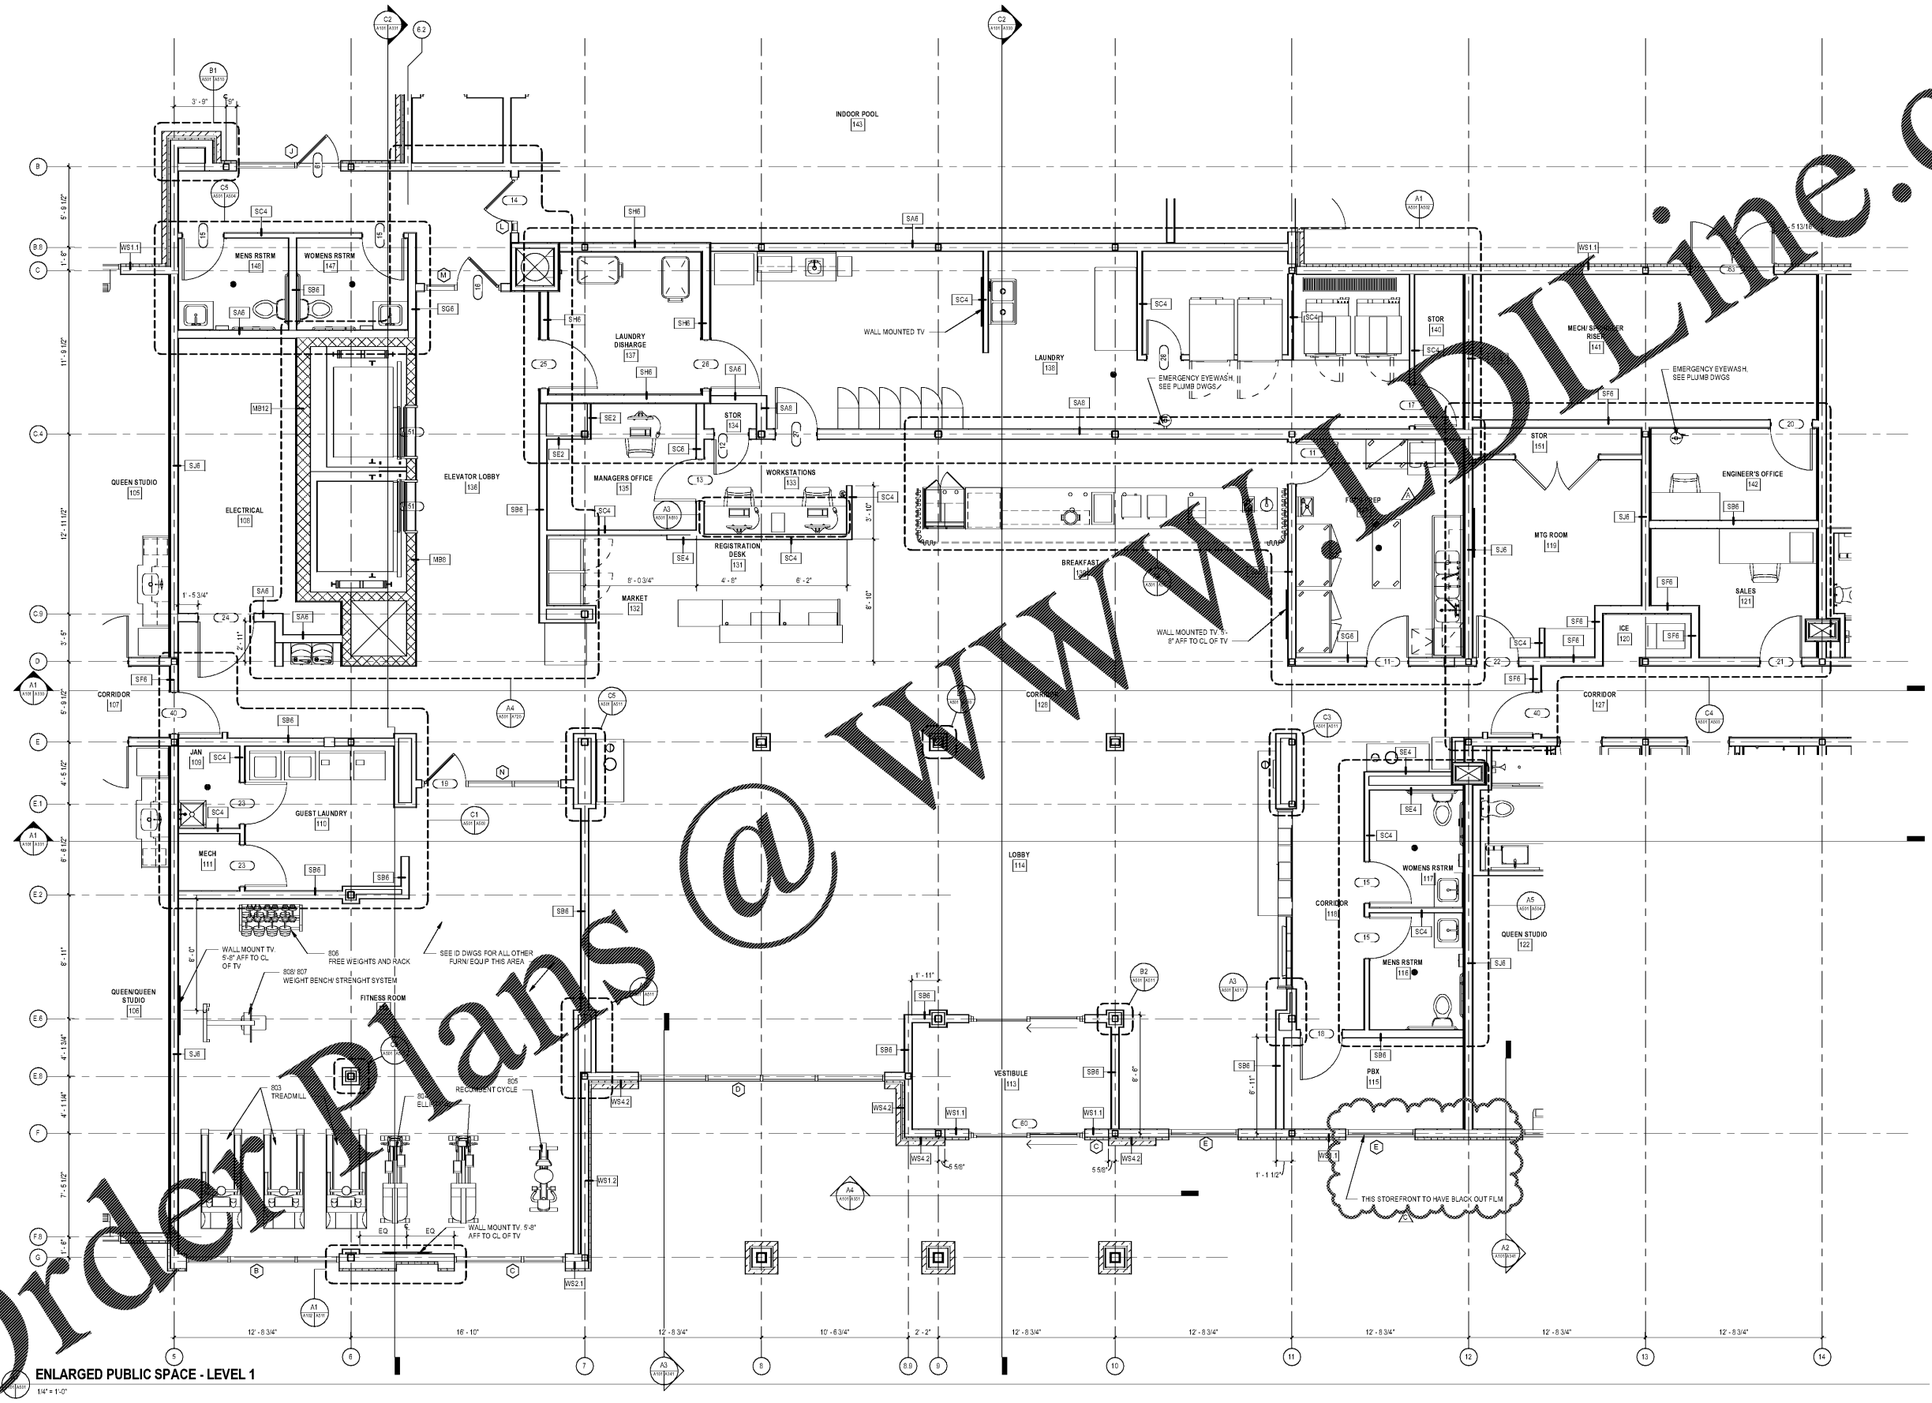

ENLARGED PUBLIC SPACE - LEVEL 1

1/4" = 1'-0"

Order Plans @ WWW.EDLine.com

mcmillan pazdan smith ARCHITECTURE

CONSULTANT LOGO

SEALS

NORTH CAROLINA REGISTERED ARCHITECT 13150 ROBERT L. ZIEGLER 9.26.18

WINDSOR AUGHTRY

HOME2 ASHEVILLE

380 AIRPORT RD
ARDEN, NC 28704

SHEET ISSUE:
07/30/18
FOR CONSTRUCTION

Revisions		
Number	Description	Date
A	Addendum 1- Food Prep Changes to Coord w/ Prototype	09/06/18
C	Addendum 3- Bid Question Responses	09/27/18

PRINCIPAL IN CHARGE: BZ
PROJECT ARCHITECT: BZ
DRAWN BY: BT

SHEET TITLE:
ENLARGED PUBLIC SPACE OVERALL PLAN- LEVEL 1

SHEET NO.
A501

PROJ. NO.
017378.00