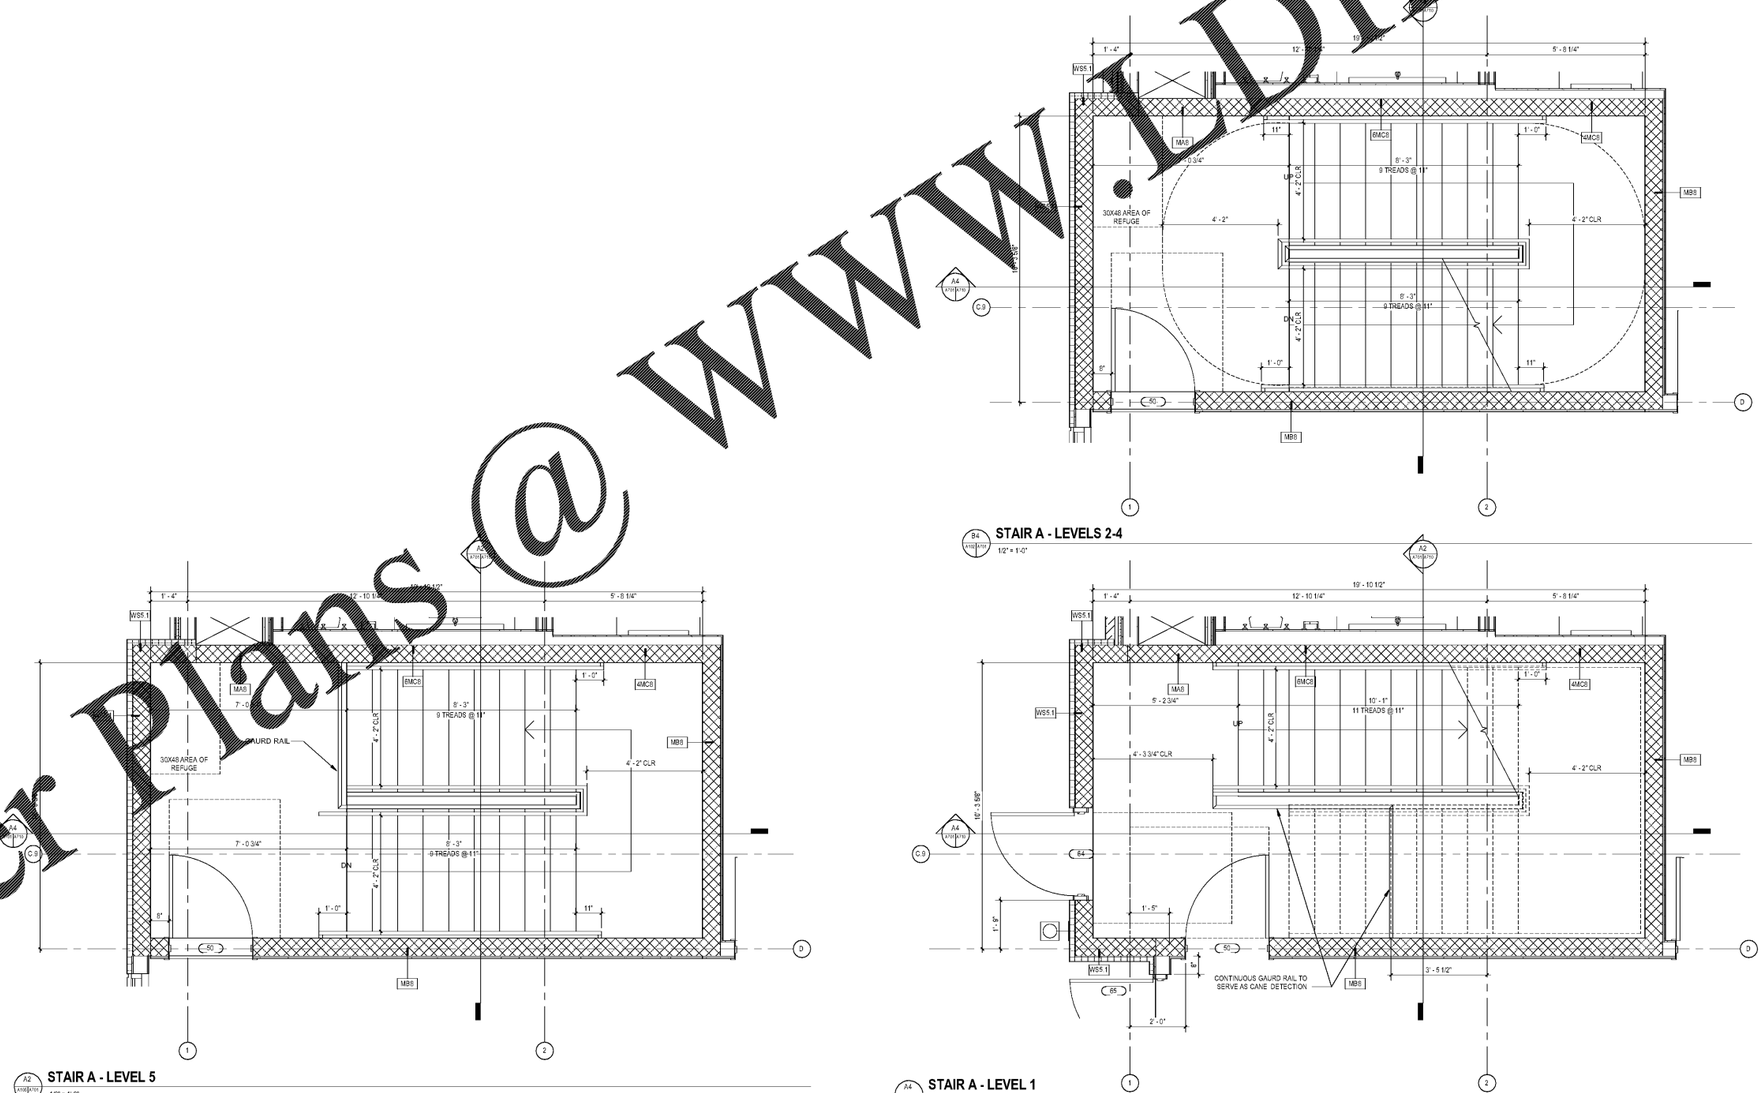

STAIR A - LEVEL 5
1/2" = 1'-0"

STAIR A - LEVELS 2-4
1/2" = 1'-0"

STAIR A - LEVEL 1
1/2" = 1'-0"

Order Plans @ www.LDILine.com

mcmillan pazdan smith ARCHITECTURE

CONSULTANT LOGO

SEALS

WINDSOR AUGHTRY

HOME2 ASHEVILLE

390 AIRPORT RD.
ARDEN, NC 28704

SHEET ISSUE:
07/30/18
FOR CONSTRUCTION

Revisions		
Number	Description	Date

PRINCIPAL IN CHARGE: BZ
PROJECT ARCHITECT: BZ
DRAWN BY: BT

SHEET TITLE:
ENLARGED STAIR PLANS - STAIR A

SHEET NO.
A701

PROJ. NO.
017376.00