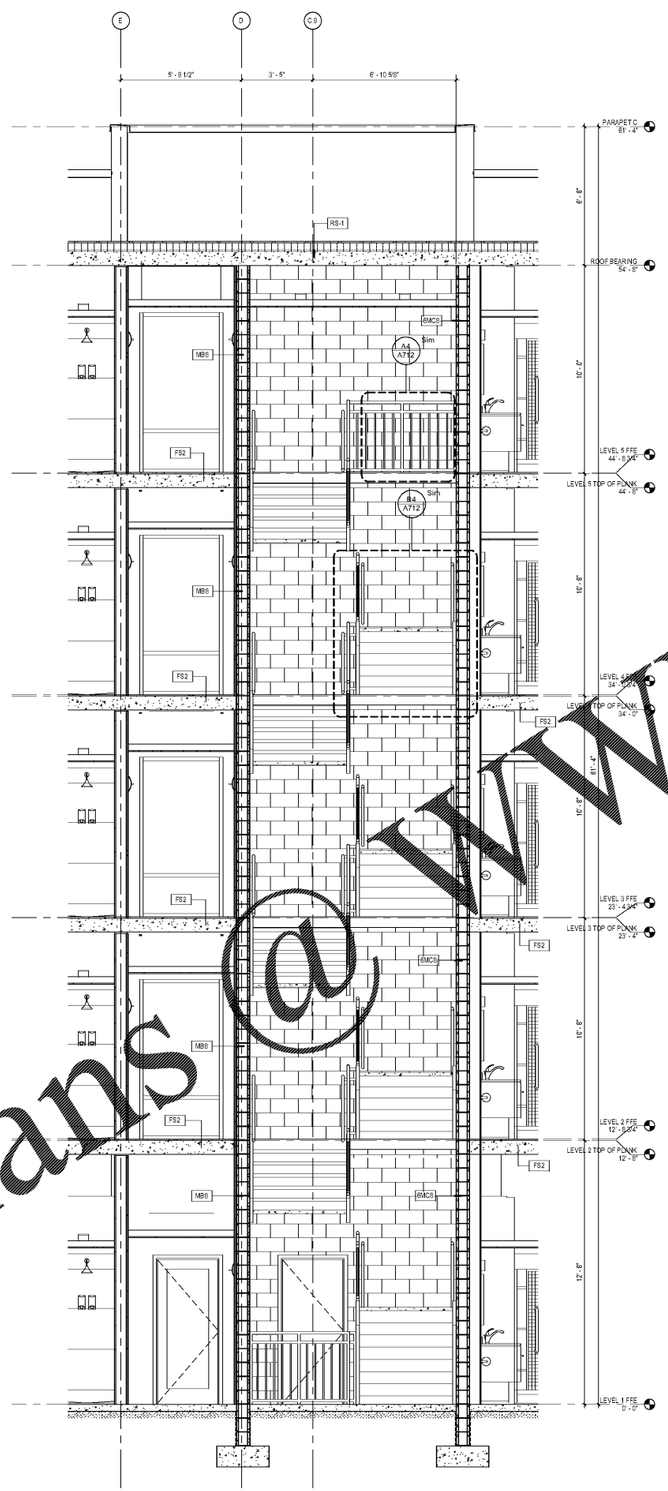

A2 STAIR A SECTION 2
3/8" = 1'-0"

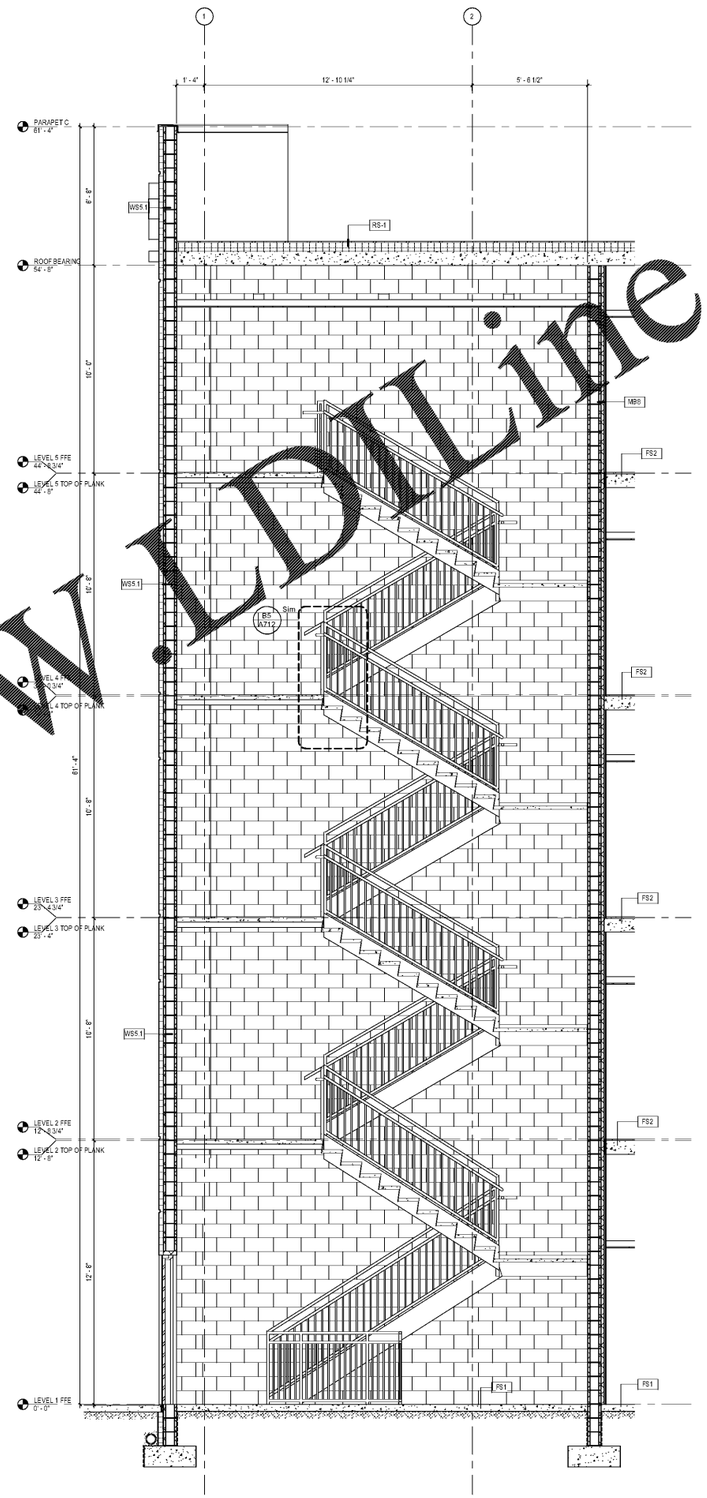

A4 STAIR A SECTION 1
3/8" = 1'-0"

Order Plans @ www.LDLine.com

ALL DRAWINGS, SPECIFICATIONS AND CAD FILES ARE INSTRUMENTS OF SERVICE IN THE PROJECT WITH THE EXCEPTION OF ONE CONTRACT SET PER EACH PARTY TO THE CONTRACT. SUCH DOCUMENTS ARE TO BE RETURNED OR ACCOUNTED FOR TO MCMILLAN PAZDAN SMITH UPON REQUEST AT THE COMPLETION OF THE PROJECT. COMMENCEMENT OF CONSTRUCTION OR DISTRIBUTION TO BIDDERS OR PERMIT OFFICIALS SHALL CONSTITUTE ACCEPTANCE OF THESE CONDITIONS. COPYRIGHT 2018 MCMILLAN PAZDAN SMITH. ALL RIGHTS RESERVED.

mcmillan pazdan smith ARCHITECTURE

CONSULTANT LOGO

SEALS

NORTH CAROLINA REGISTERED ARCHITECT 13150 BRANDON S. ZIEGLER 9.25.18

WINDSOR AUGHTRY

HOME2 ASHEVILLE

360 AIRPORT RD
ARDEN, NC 28704

SHEET ISSUE:
07/30/18
FOR CONSTRUCTION

Revisions		
Number	Description	Date

PRINCIPAL IN CHARGE: BZ
PROJECT ARCHITECT: BZ
DRAWN BY: BT

SHEET TITLE:
STAIR SECTIONS - STAIR A

SHEET NO.
A710

PROJ. NO.
017378.00