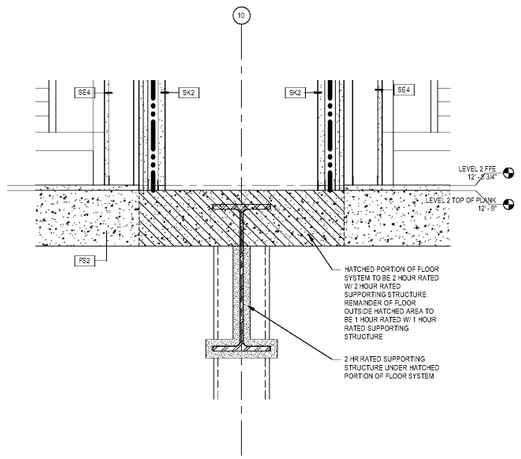

A4 4 LEVEL SHAFT DTL
1 1/2" = 1'-0"

A4 LINEN CHUTE SECTION DTL
1 1/2" = 1'-0"

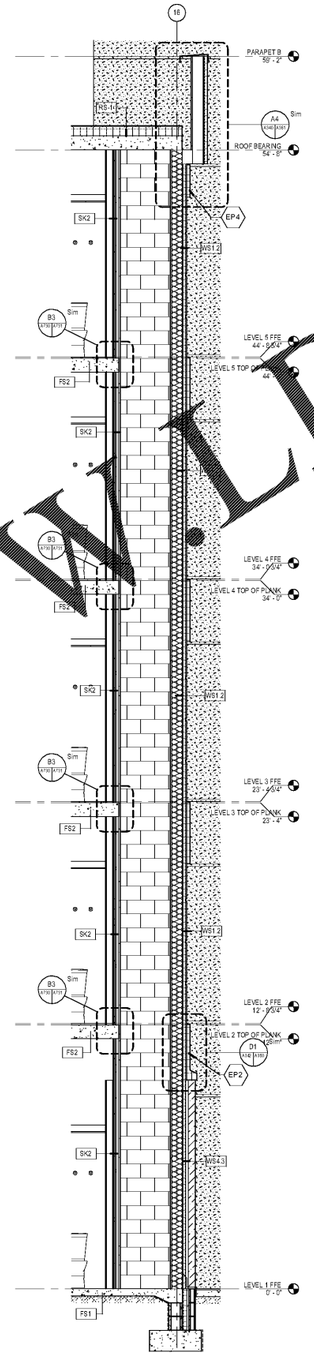

A4 5 LEVEL SHAFT SECTION
3/8" = 1'-0"

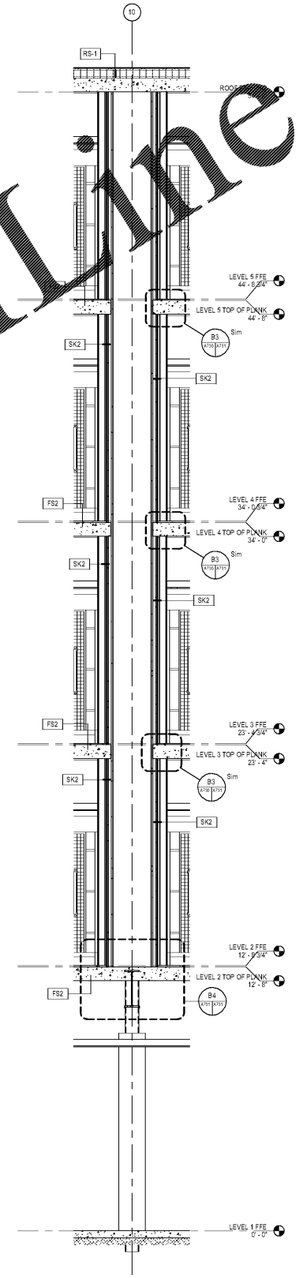

A5 4 LEVEL SHAFT SECTION
3/8" = 1'-0"

ALL DRAWINGS, SPECIFICATIONS AND CONCEPTS HEREOF ARE INSTRUMENTS OF MCMILLAN PAZDAN SMITH ARCHITECTURE AND SHALL REMAIN THE PROPERTY OF MCMILLAN PAZDAN SMITH ARCHITECTURE WHETHER THE PROJECT FOR WHICH THEY ARE MADE IS EXECUTED OR NOT. THEY ARE NOT TO BE USED IN WHOLE OR IN PART FOR ANY OTHER PROJECT OR EXTENSION OF THIS PROJECT. COPYRIGHT © 2018 MCMILLAN PAZDAN SMITH ARCHITECTURE. ALL RIGHTS RESERVED.

mcmillan pazdan smith ARCHITECTURE

CONSULTANT LOGO

NORTH CAROLINA REGISTERED ARCHITECT 13150 ZACHARY SCOTT SMITH 9.26.18

WINDSOR AUGHTRY

HOME2 ASHEVILLE

360 AIRPORT RD
ARDEN, NC 28704

SHEET ISSUE:
07/30/18
FOR CONSTRUCTION

Revisions		
Number	Description	Date

PRINCIPAL IN CHARGE: BZ
PROJECT ARCHITECT: BZ
DRAWN BY: BT

SHEET TITLE:
TYP GUESTROOM SHAFT SECTIONS & DTLS

SHEET NO. A731

PROJ. NO. 017378.00

Order Plans @ WWW.LDIline.com