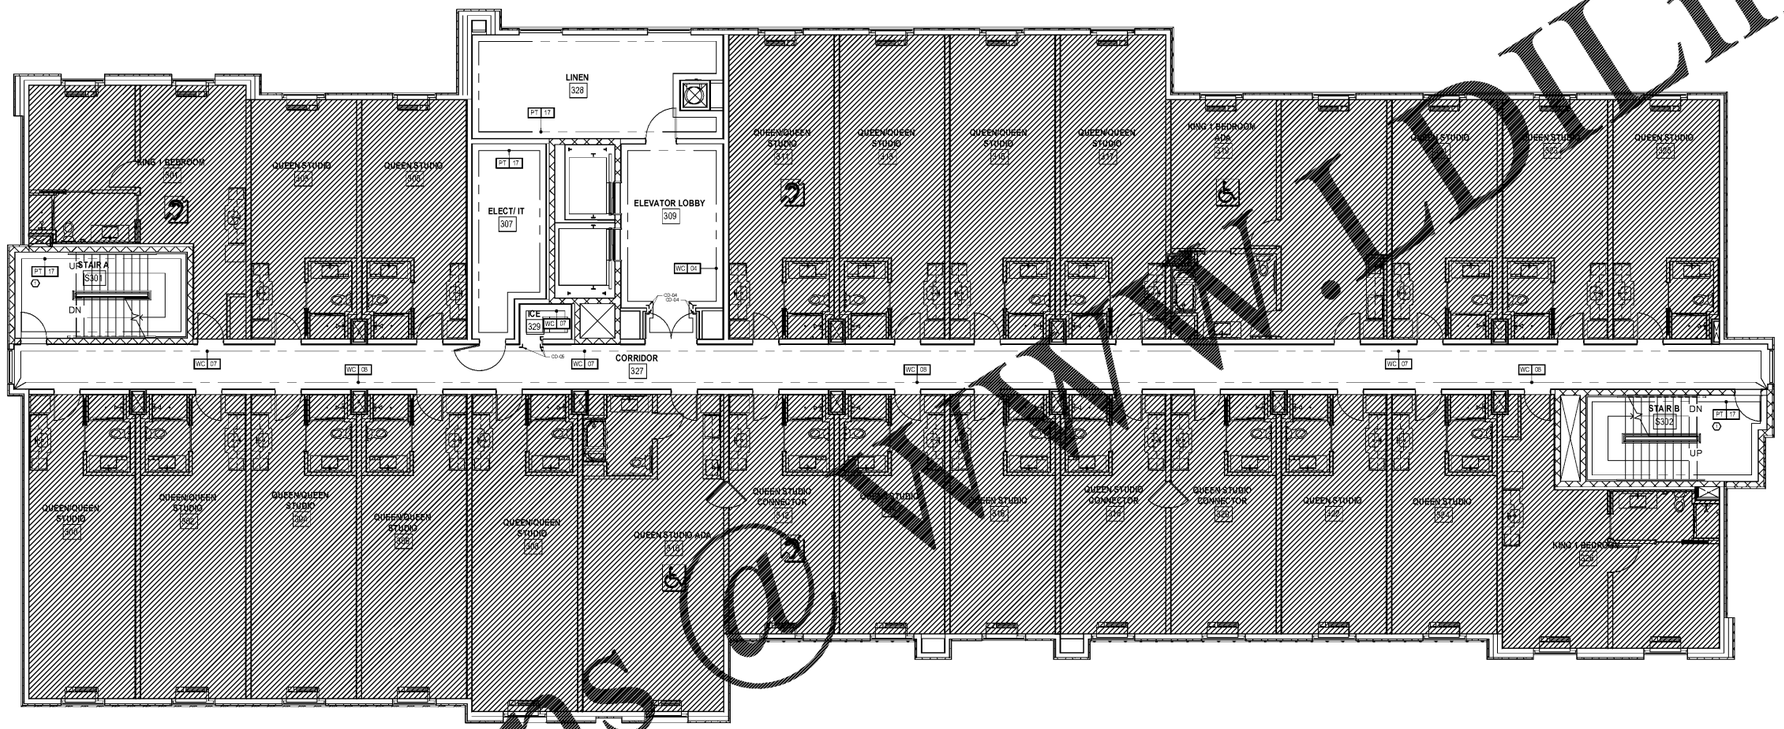

THIRD FLOOR - WALL FINISH PLAN

1/8" = 1'-0"

TRIBECA PROTOTYPE SCHEME

1
ID2.02

KEY NOTES:

1. PT-16 - PAINT AT STAIR RAIL AND STAIR RISER

FINISH LEGEND:

WC	WALL COVERING
PT	PAINT
T	TILE

NOTE:
REFER TO FF&E SPECIFICATIONS MANUAL FOR FINISHES NOT SPECIFICALLY IDENTIFIED WITHIN THESE DRAWINGS.

SHEET NOTES:

A. INTERIOR DESIGN DRAWINGS PROVIDED BY AK DESIGN GROUP ARE FOR REFERENCE ONLY. VERIFY ALL DIMENSIONS AND CONDITIONS.

B. PRIOR TO BEGINNING ALL WORK, VERIFY ALL EXISTING DIMENSIONS AND SQUARE FOOTAGES. NOTIFY THE DESIGNER OF ANY DISCREPANCIES PRIOR TO CONSTRUCTION. DO NOT RELY ON SCALED PLANS FOR ACCURATE DIMENSIONS.

NO SUBSTITUTIONS OF GRADE, QUALITY, OR MANUFACTURER SHALL BE ALLOWED WITHOUT THE APPROVAL OF AK DESIGN STUDIO.

AK DESIGN GROUP, LLC
HOSPITALITY INTERIORS

MEMPHIS OFFICE
7975 Stage Hills
Boulevard, Suite 11
Memphis TN 38133

NASHVILLE OFFICE
9000 Split Log Road
Brentwood TN 37027

P: 901.384.9336
F: 855.850.8790

INTERIOR DESIGN DRAWINGS FOR
HOME 2
ASHEVILLE, NC

ISSUED: DATE

THIRD FLOOR - WALL FINISH PLAN
FOR CONSTRUCTION

#	DATE	SET

ID2.02

Order Plans @ WWW.LDILine.com