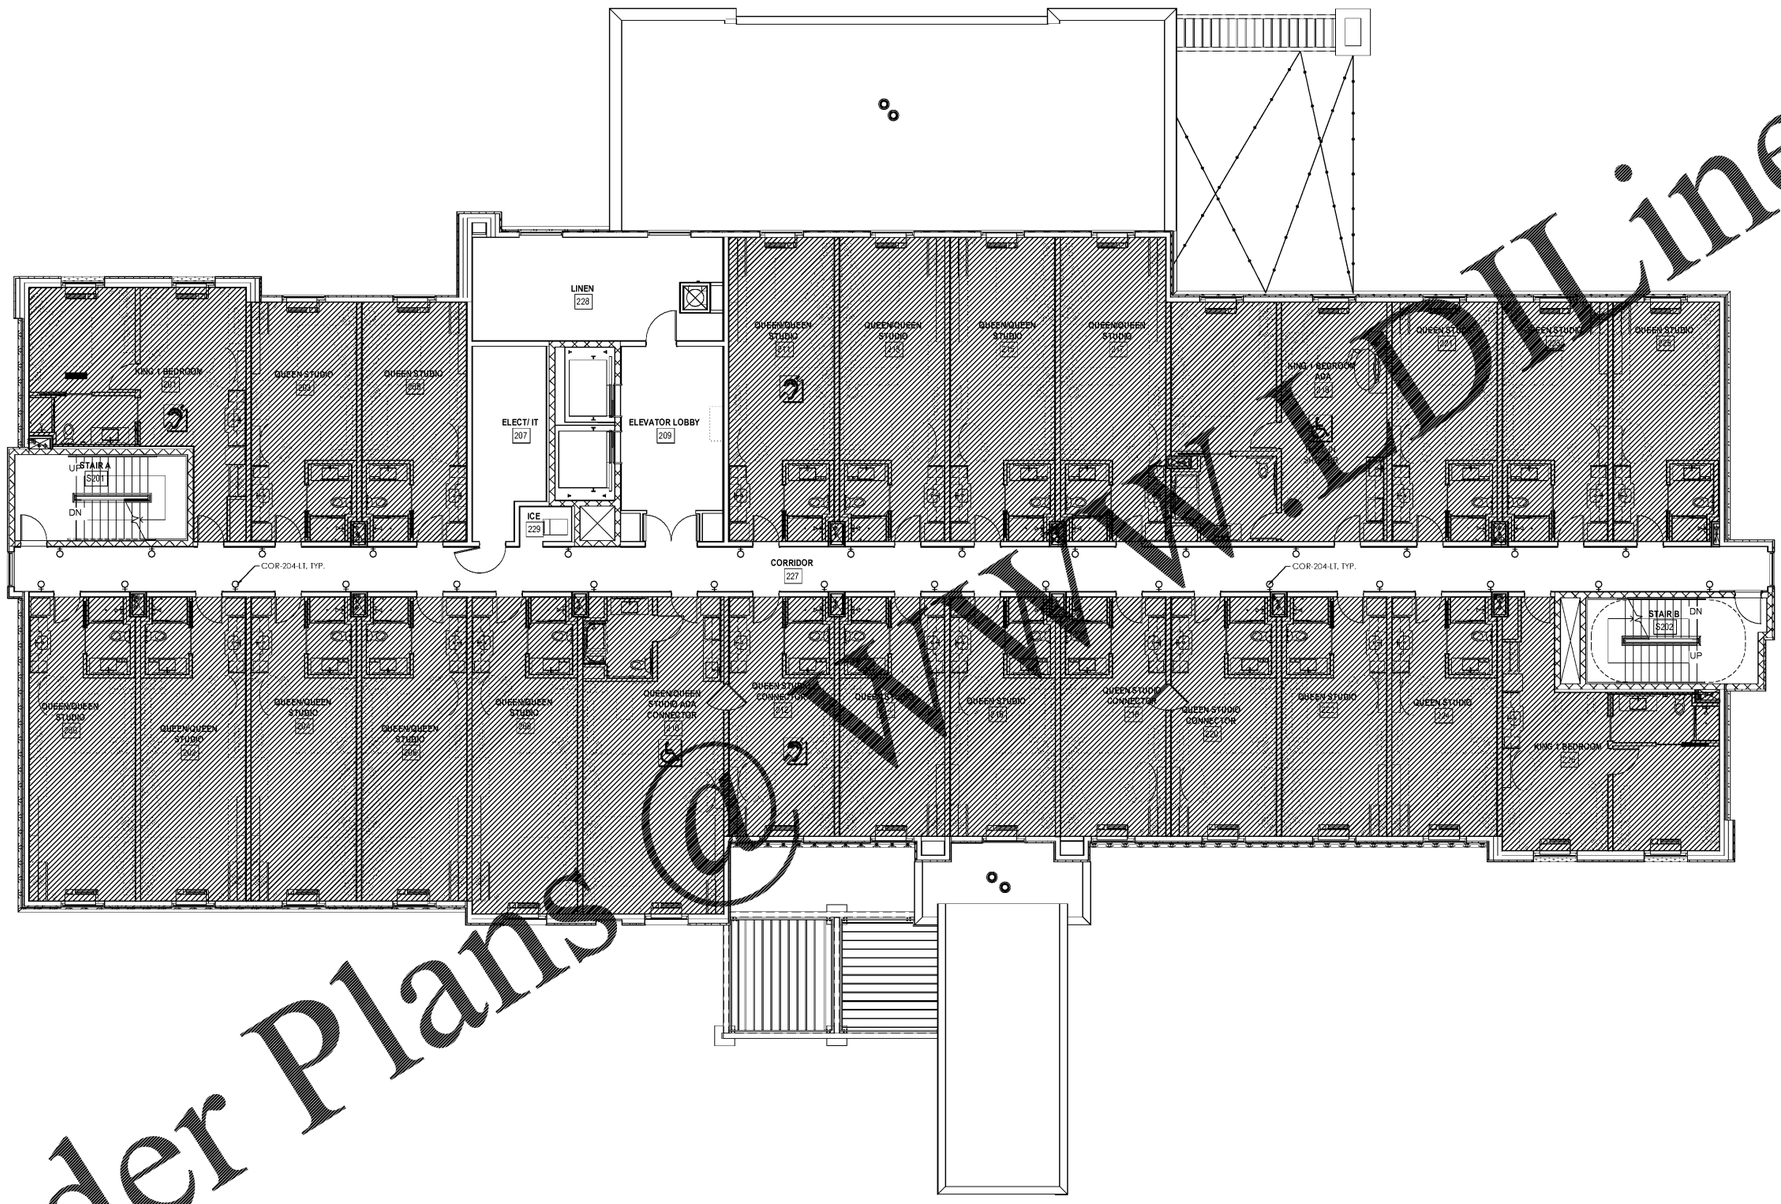

UPPER FLOOR TYP. - DECORATIVE LIGHTING PLAN

1/8" = 1'-0"

TRIBECA PROTOTYPE SCHEME

1
ID5.01

Order Plans @ WWW.IDLine.com

AK DESIGN GROUP, LLC
HOSPITALITY INTERIORS

MEMPHIS OFFICE
7975 Stage Hills Boulevard, Suite 11
Memphis TN 38133

NASHVILLE OFFICE
5005 Meridian Blvd
Brentwood TN 37027

P: 901.384.9336
F: 855.850.8790

INTERIOR DESIGN DRAWINGS FOR
HOME 2
ASHEVILLE, NC

ISSUED: DATE

DECORATIVE LIGHTING PLANS, CONT.
FOR CONSTRUCTION

	DATE	SET

ID5.01