MECHANICAL KEY NOTES: [F]

1. PROVIDE UV PROTECTIVE COATING/COVERING ON ALL ELASTOMERIC PIPE INSULATION WHERE EXPOSED TO SUNLIGHT

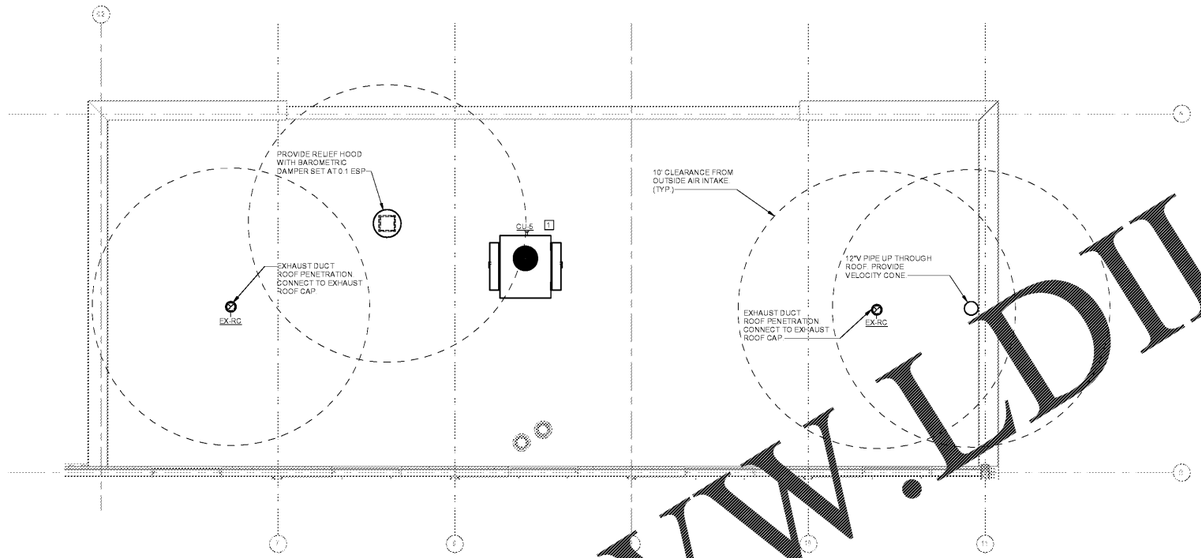

1 HVAC POOL ROOF PLAN
M303 1/4" = 1'-0"

Order Plans @ www.LDILine.com

mcmillan pazdan smith
ARCHITECTURE

CONSULTANT LOGO

DEVITA
ATLANTA • CHARLOTTE • GREENVILLE
RICHMOND
877.4.DEVITA • info@devitainc.com
Devita & Associates, Inc. Project : 17239
NC Firm License # C-0819
Drawn By: ELZ Checked By: DV

SEALS

SEAL 037518 REGISTERED PROFESSIONAL ENGINEER DAVID VIGIL

WINDSOR AUGHTRY

HOME2 ASHEVILLE

360 AIRPORT RD
ARDEN, NC 28704

SHEET ISSUE:
07/30/18
FOR CONSTRUCTION

Revisions		
Number	Description	Date

PRINCIPAL IN CHARGE:
PROJECT ARCHITECT:
DRAWN BY:

SHEET TITLE:
ENLARGED POOL ROOF HVAC PLAN

SHEET NO.: M303

PROJ. NO.: 017.075.00

ALL DRAWINGS, SPECIFICATIONS AND CONCEPTUAL IDEAS CONTAINED HEREIN ARE THE PROPERTY OF MCMILLAN PAZDAN SMITH AND ARE NOT TO BE USED IN WHOLE OR IN PART FOR ANY OTHER PROJECT WITHOUT THE EXPRESS WRITTEN CONSENT OF MCMILLAN PAZDAN SMITH. COPYRIGHT 2018 MCMILLAN PAZDAN SMITH. ALL RIGHTS RESERVED