LOAD	PANEL	CKT
100		
PTHP-2 Q/Q 100	DP1	2,4
BATH Q/Q 100	R1B	1
MICROWAVE Q/Q 100	R1B	3
REFRIG Q/Q 100	R1B	5
LTS/REC CKT 1 Q/Q 100	R1B	7
LTS/REC CKT 2 Q/Q 100	R1B	9
DISHWASHER Q/Q 100	R1B	11
DISPOSAL Q/Q 100	R1B	13
101		
BATH KING 101	R1A	1
MICROWAVE KING 101	R1A	3
REFRIG KING 101	R1A	5
LTS/REC CKT 1 KING 101	R1A	7
LTS/REC CKT 2 KING 101	R1A	9
DISHWASHER KING 101	R1A	11
DISPOSAL KING 101	R1A	13
PTHP-1 KING 101 CKT 1	DP1	1,3
PTHP-1 KING 101 CKT 2	DP1	5,7
102		
PTHP-1 Q/Q 102	DP1	6,8
BATH Q/Q 102	R1B	15
MICROWAVE Q/Q 102	R1B	17
LTS/REC CKT 1 Q/Q 102	R1B	21
LTS/REC CKT 2 Q/Q 102	R1B	23
DISHWASHER Q/Q 102	R1B	25
DISPOSAL Q/Q 102	R1B	27
REC - FITNESS ROOM	R1B	54
REFRIG Q/Q 102	R1B	19
103		
PTHP-1 QUEEN 103	DP1	9,11
BATH QUEEN 103	R1A	15
MICROWAVE QUEEN 103	R1A	17
REFRIG QUEEN 103	R1A	19
LTS/REC CKT 1 QUEEN 103	R1A	21
LTS/REC CKT 2 QUEEN 103	R1A	23
DISHWASHER QUEEN 103	R1A	25
DISPOSAL QUEEN 103	R1A	27
104		
PTHP-1 Q/Q 104	DP1	10,12
BATH Q/Q STUDIO 104	R1B	29
MICROWAVE Q/Q 104	R1B	31
LTS/REC CKT 1 Q/Q 104	R1B	35
LTS/REC CKT 2 Q/Q 104	R1B	37
DISHWASHER Q/Q 104	R1B	39
DISPOSAL Q/Q 104	R1B	41
REFRIG Q/Q 104	R1B	33
105		
PTHP-1 QUEEN 105	DP1	13,15
BATH QUEEN 105	R1A	29
MICROWAVE QUEEN 105	R1A	31
REFRIG QUEEN 105	R1A	33
LTS/REC CKT1 QUEEN 105	R1A	35
LTS/REC CKT 2 QUEEN 105	R1A	37
DISHWASHER QUEEN 105	R1A	39
DISPOSAL QUEEN 105	R1A	41
106		
PTHP-1 Q/Q 106	DP1	14,16
BATH Q/Q 106	R1B	43
MICROWAVE Q/Q 106	R1B	45
REFRIG Q/Q 106	R1B	47
LTS/REC CKT 1 Q/Q 106	R1B	49
LTS/REC CKT 2 Q/Q 106	R1B	51
DISPOSAL Q/Q 106	R1B	55
DISHWASHER Q/Q 106	R1B	53

LOAD	PANEL	CKT
122		
PTHP-1 QUEEN 122	DP1	18,20
REC - BREAKFAST 130	R1A	59
BATH QUEEN 122	R1B	2
MICROWAVE QUEEN 122	R1B	4
REFRIG QUEEN 122	R1B	6
LTS/REC CKT 1 QUEEN 122	R1B	8
LTS/REC CKT 2 QUEEN 122	R1B	10
DISHWASHER QUEEN 122	R1B	12
DISPOSAL QUEEN 122	R1B	14
123		
PTHP-1 QUEEN 123	DP1	17,19
BATH QUEEN 123	R1A	2
MICROWAVE QUEEN 123	R1A	4
REFRIG QUEEN 123	R1A	6
LTS/REC CKT 1 QUEEN 123	R1A	8
LTS/REC CKT 2 QUEEN 123	R1A	10
DISHWASHER QUEEN 123	R1A	12
DISPOSAL QUEEN 123	R1A	14
124		
PTHP-1 QUEEN 124	DP1	22,24
LTS/REC CKT 2 QUEEN 124	R1B	24
BATH QUEEN 124	R1B	16
MICROWAVE QUEEN 124	R1B	18
REFRIG QUEEN 124	R1B	20
LTS/REC CKT 1 QUEEN 124	R1B	22
DISHWASHER QUEEN 124	R1B	26
DISPOSAL QUEEN 124	R1B	28
125		
PTHP-2 QUEEN 125	DP1	21,23
BATH QUEEN 125	R1A	16
MICROWAVE QUEEN 125	R1A	18
REFRIG QUEEN 125	R1A	20
LTS/REC CKT 1 QUEEN 125	R1A	22
LTS/REC CKT 2 QUEEN 125	R1A	24
DISHWASHER QUEEN 125	R1A	26
DISPOSAL QUEEN 125	R1A	28
126		
PTHP-1 KING 126 CKT 1	DP1	26,28
PTHP-1 KING 126 CKT 2	DP1	30,32
BATH KING 126	R1B	30
MICROWAVE KING 126	R1B	32
REFRIG KING 126	R1B	34
LTS/REC CKT 1 KING 126	R1B	36
LTS/REC CKT 2 KING 126	R1B	38
DISHWASHER KING 126	R1B	40
DISPOSAL KING 126	R1B	42

GENERAL NOTES:

A. ALL EXTERIOR DUPLEX RECEPTACLES SHALL BE WEATHER RESISTANT GFCI TYPE WITH WEATHER PROOF LOCKABLE COVER.

KEYED NOTES: ◇

1. CARD READER BY OTHERS. COORDINATE WITH CARD READER MANUFACTURER FOR EXACT LOCATION AND REQUIREMENTS.

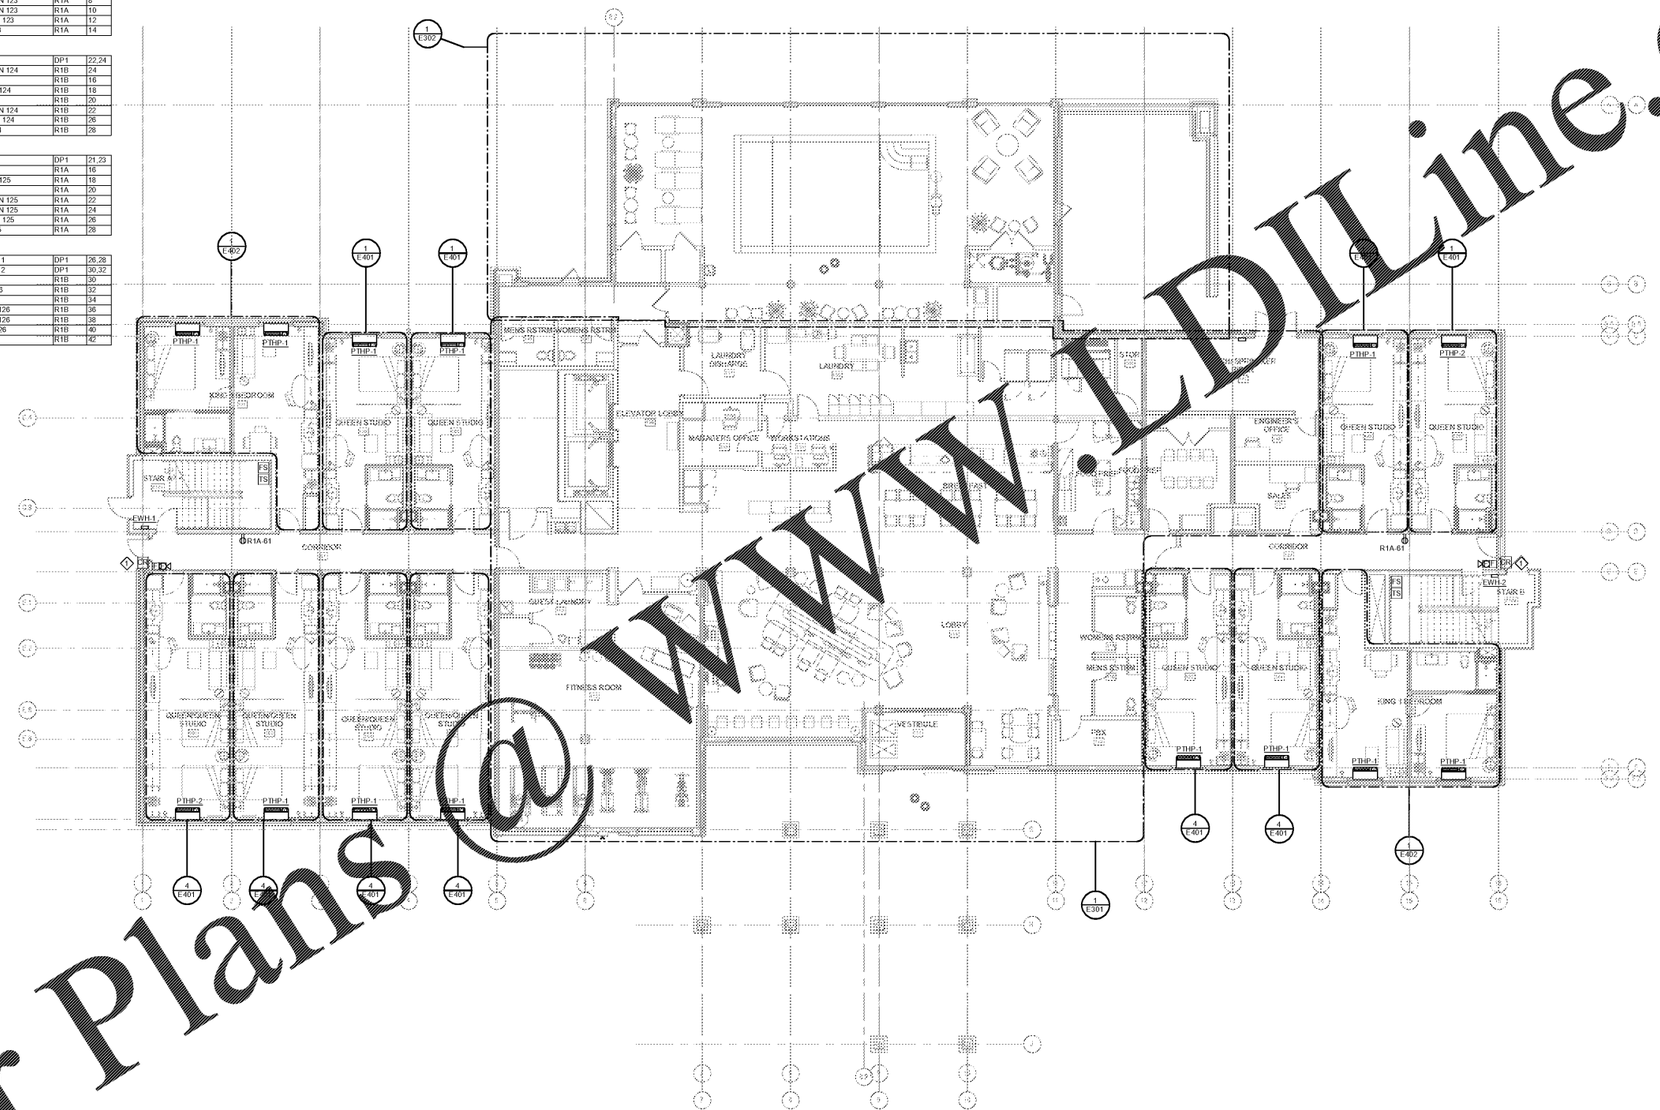

1 / E101 LEVEL 1 FLOOR PLAN - POWER
1/8" = 1'-0"

ALL DRAWINGS, SPECIFICATIONS AND CONCEPTS HEREOF ARE PROPERTY OF MCMILLAN PAZDAN SMITH ARCHITECTURE, INC. AND SHALL REMAIN THE PROPERTY OF MCMILLAN PAZDAN SMITH ARCHITECTURE, INC. AND SHALL NOT BE USED IN WHOLE OR IN PART FOR ANY OTHER PROJECT WITHOUT THE EXPRESS WRITTEN CONSENT OF MCMILLAN PAZDAN SMITH ARCHITECTURE, INC. ANY UNAUTHORIZED USE OF THESE DRAWINGS AND SPECIFICATIONS SHALL BE AT THE SOLE RISK AND LIABILITY OF THE PARTY USING OR PERMITTING SUCH USE. THESE DRAWINGS AND SPECIFICATIONS ARE COPYRIGHTED AND ALL RIGHTS RESERVED.

Order Plans @ WWW.LDILine.com

mcmillan pazdan smith ARCHITECTURE

CONSULTANT LOGO

DEVITA
ATLANTA • CHARLOTTE • GREENVILLE
RICHMOND
877.4.DEVITA • info@devitainc.com
© Devita & Associates, Inc. Project : 17239
NC Firm License # C-0819
Drawn By: MS Checked By: RAG

SEAL
042363
ENGINEER
RYAN A. GRAY
7/30/2018

WINDSOR AUGHTRY

HOME2 ASHEVILLE

360 AIRPORT RD
ARDEN, NC 28704

SHEET ISSUE:
07/30/18
FOR CONSTRUCTION

Revisions		
Number	Description	Date

PRINCIPAL IN CHARGE:
PROJECT ARCHITECT:
DRAWN BY:

SHEET TITLE:
LEVEL 1 FLOOR PLAN - POWER

SHEET NO: E101

PROJ. NO: 917379.00