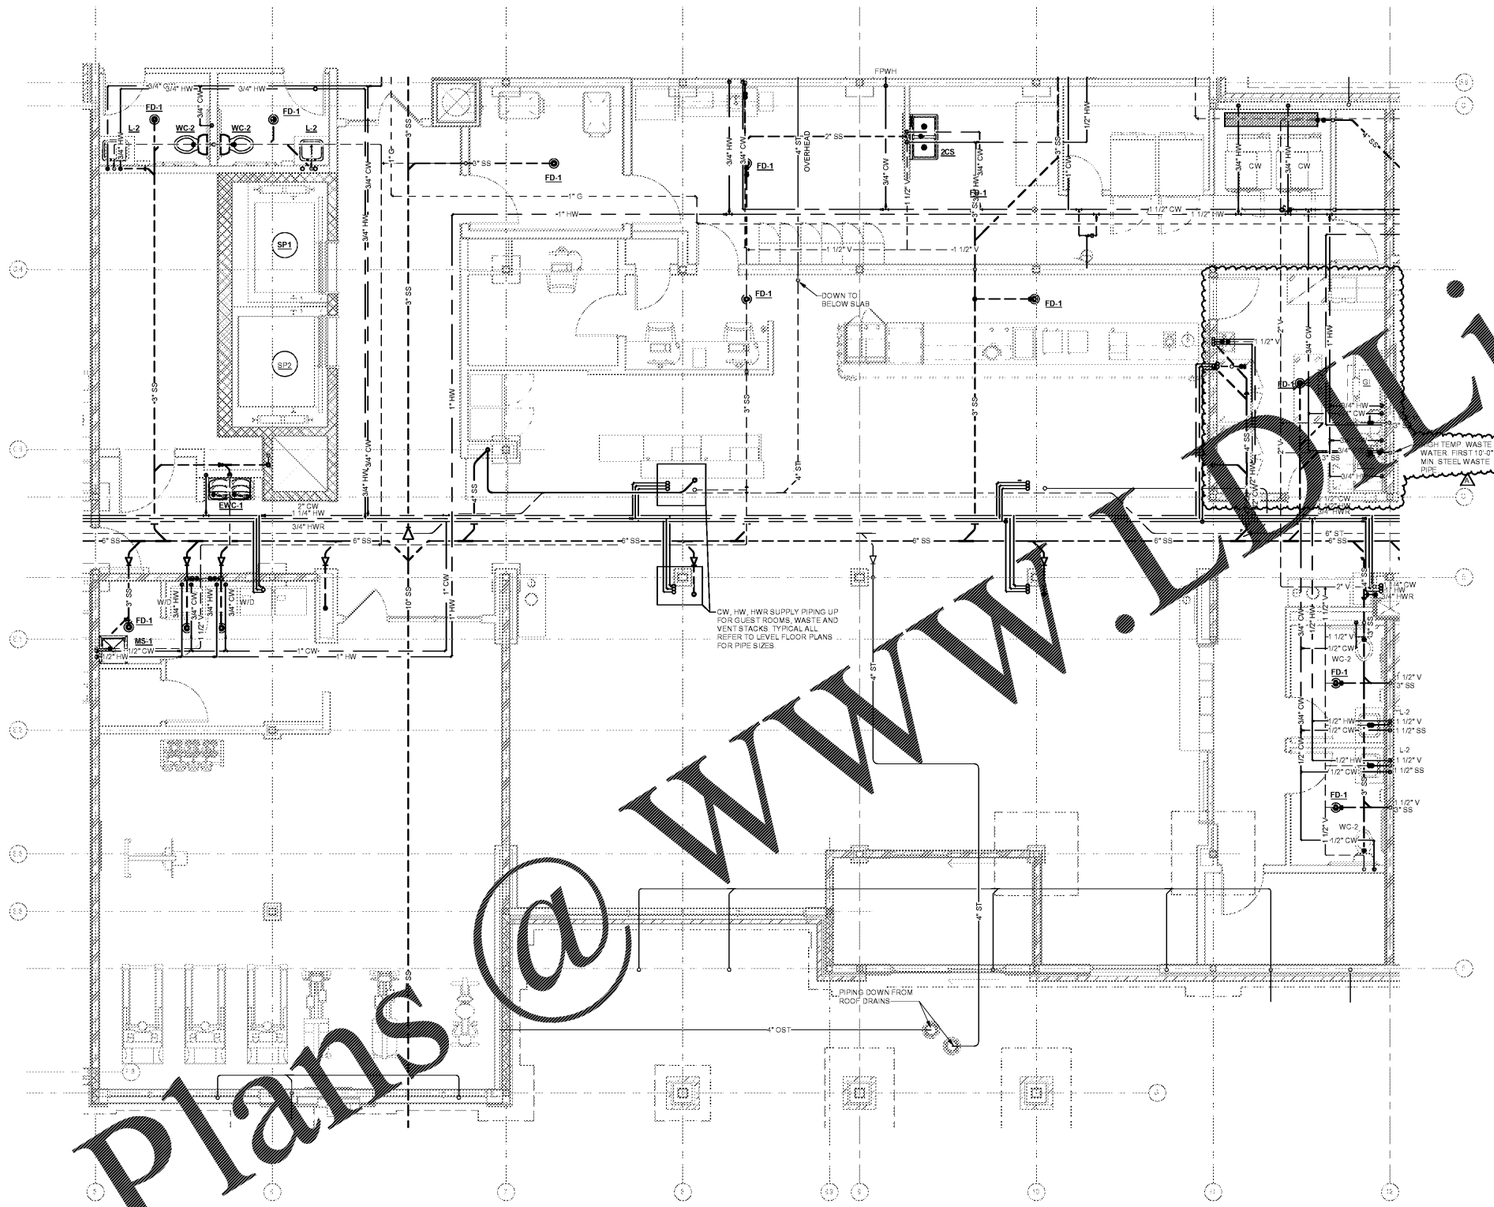

1 P301 ENLARGED PUBLIC SPACE OVERALL PLAN - LEVEL 1 (PLUMBING)
1/4" = 1'-0"

Order Plans @ WWW.LDLine.com

mcmillan pazdan smith ARCHITECTURE
CONSULTANT LOGO
DEVITA
ATLANTA • CHARLOTTE • GREENVILLE
RICHMOND
877.4.DEVITA • info@devitainc.com
Devita & Associates, Inc. Project : 17239
NC Firm License # C-0819
DRAWN: DHM Checked By: DV
SEALS
NORTH CAROLINA REGISTERED ARCHITECT 037813 PIONEER PE DAVID YISUN HUANG

WINDSOR AUGHTRY

HOME2 ASHEVILLE

360 AIRPORT RD
ARDEN, NC 28704

SHEET ISSUE:
07/30/18
FOR CONSTRUCTION

Revisions		
Number	Description	Date
A	Addendum 1 - Food Prep Changes to Coord w/ Prototype	09/06/18

PRINCIPAL IN CHARGE:
PROJECT ARCHITECT:
DRAWN BY:

SHEET TITLE:
ENLARGED PUBLIC SPACE OVERALL PLAN - LEVEL 1

SHEET NO.
P301

PROJ. NO.
017375.00