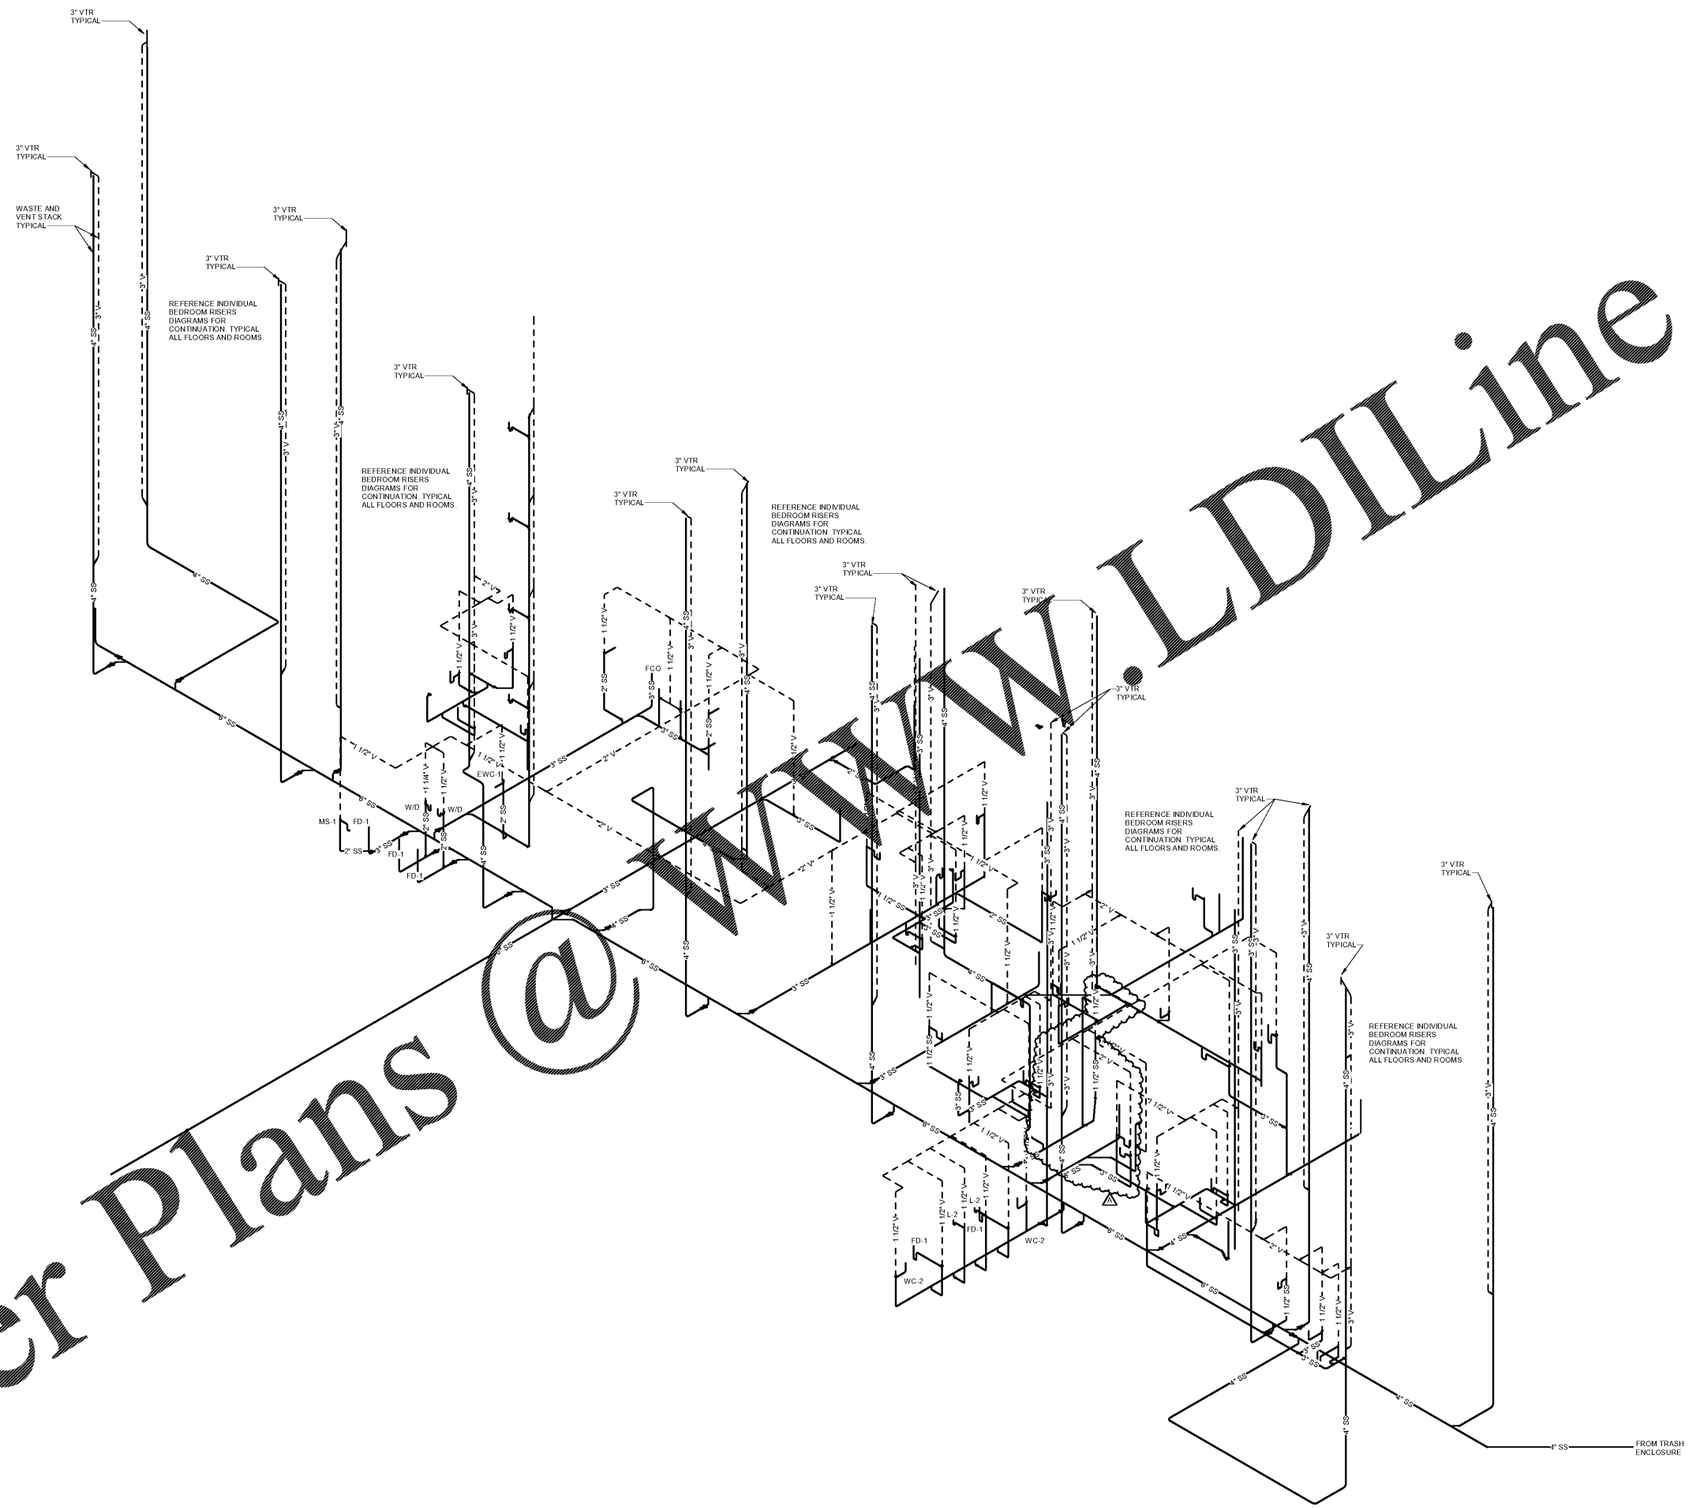

1 P501 Waste Riser
NOT TO SCALE

Order Plans @ WWW.LDILine.com

mcmillan pazdan smith ARCHITECTURE

CONSULTANT LOGO

DEVITA

ATLANTA • CHARLOTTE • GREENVILLE • RICHMOND

877.4.DEVITA • corp@devitainc.com

Devita & Associates, Inc. Project : 17239
NC Firm License # C-0819
Drawn By: BHM Checked By: DV

SEALS

WINDSOR AUGHTRY

HOME2 ASHEVILLE

390 AIRPORT RD.
ARDEN, NC 28704

SHEET ISSUE:
07/30/18
FOR CONSTRUCTION

Revisions		
Number	Description	Date
A	Addendum 1 - Food Prep Changes to Coord w/ Prototype	09/06/18

PRINCIPAL IN CHARGE:
PROJECT ARCHITECT:
DRAWN BY:

SHEET TITLE:
WASTE RISER DIAGRAM

SHEET NO.
P501

PROJ. NO.
017376.00