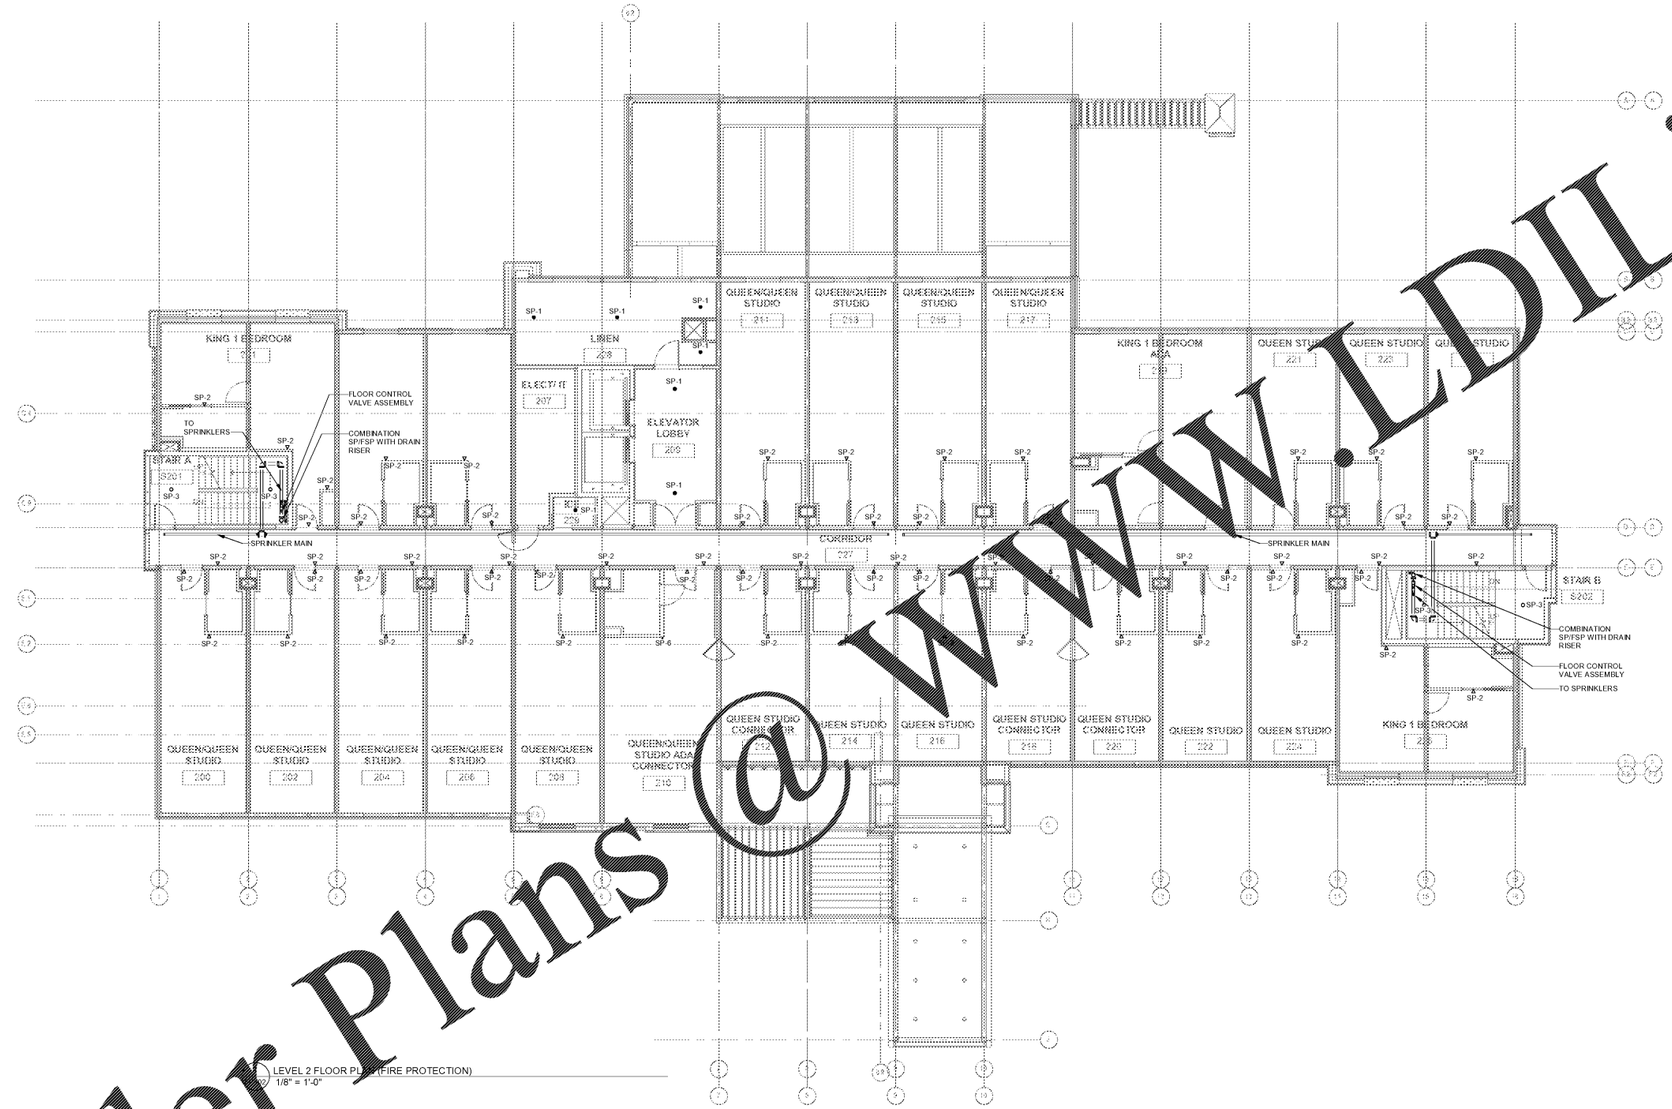

LEVEL 2 FLOOR PLAN (FIRE PROTECTION)
1/8" = 1'-0"

Order Plans @ WWW.LDILine.com

mcmillan pazdan smith
ARCHITECTURE
CONSULTANT LOGO
DEVITA
ATLANTA • CHARLOTTE • GREENVILLE
RICHMOND
877.4.DEVITA • info@devitainc.com
Devita & Associates, Inc. Project : 17239
NC Firm License # C-0819
Author Checked By:
Checker
SEAL
NORTH CAROLINA REGISTERED LANDSCAPE ARCHITECT SEAL 037515 ENGINEER DAVID VIDRINE

WINDSOR AUGHTRY

HOME2 ASHEVILLE

360 AIRPORT RD
ARDEN, NC 28704

SHEET ISSUE:
07/30/18
FOR CONSTRUCTION

Revisions		
Number	Description	Date

PRINCIPAL IN CHARGE:
PROJECT ARCHITECT:
DRAWN BY:

SHEET TITLE:
LEVEL 2 FLOOR PLAN - FIRE PROTECTION

SHEET NO.
FP102

PROJ. NO.
917378.00