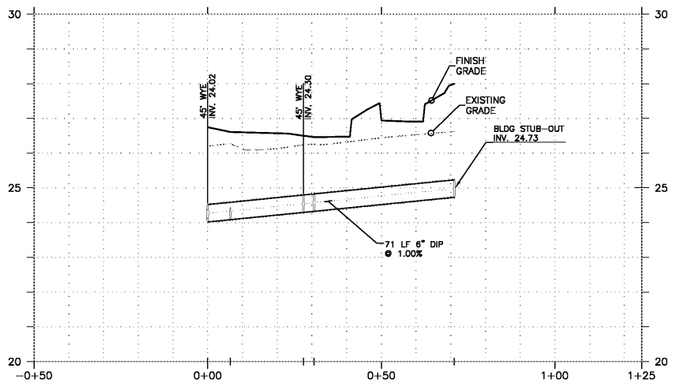

Building Service Lateral
VERTICAL SCALE: 1"=2'
HORIZONTAL SCALE: 1"=20'

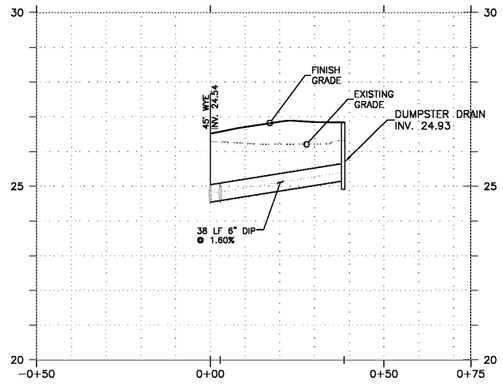

Dumpster Drain
VERTICAL SCALE: 1"=2'
HORIZONTAL SCALE: 1"=20'

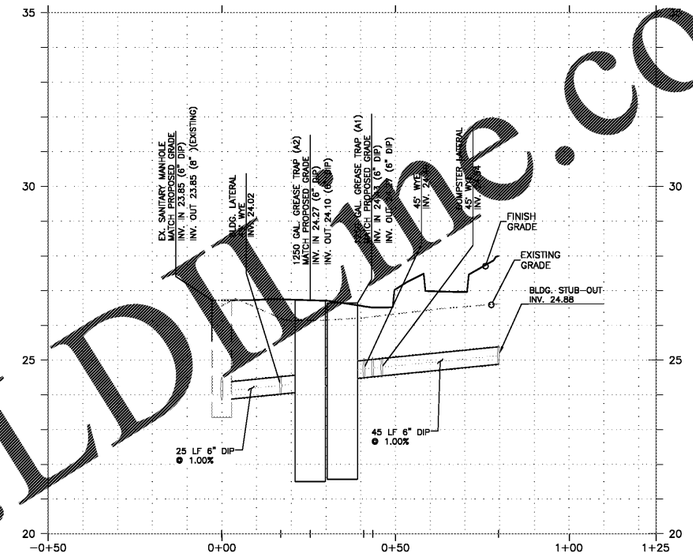

Grease Trap
VERTICAL SCALE: 1"=2'
HORIZONTAL SCALE: 1"=20'

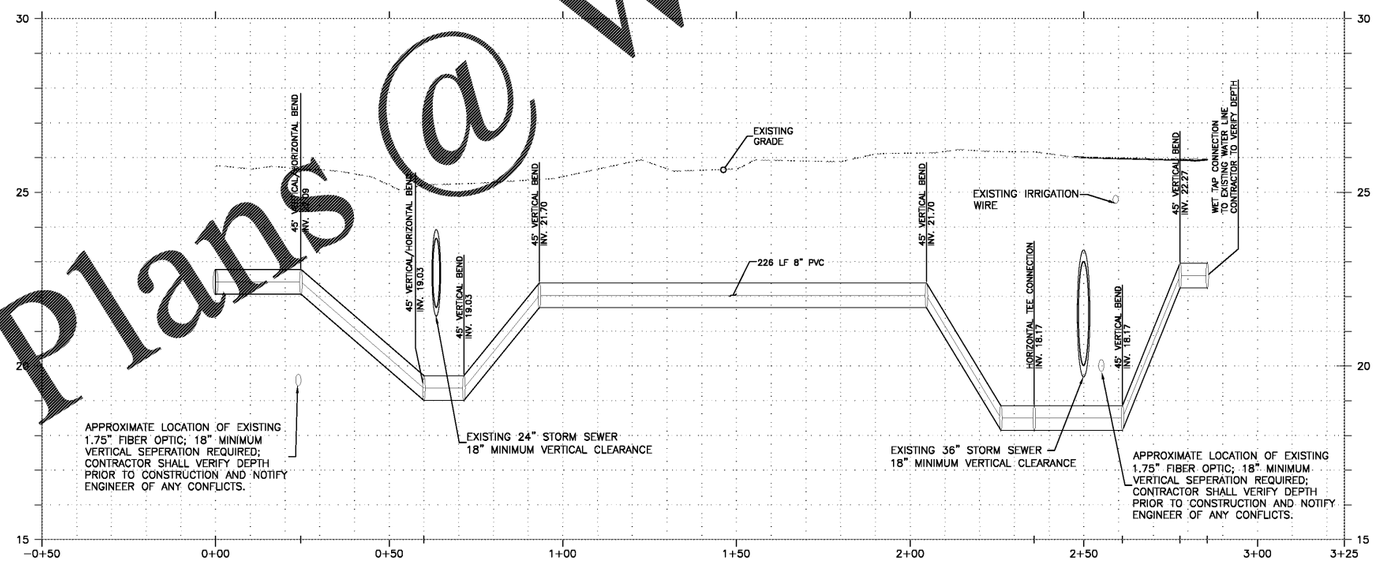

WATER LINE RELOCATION
VERTICAL SCALE: 1"=2'
HORIZONTAL SCALE: 1"=20'

Order Plans @ WWW.LDLine.com

GreenbergFarrow
1430 West Peachtree Street NW
Suite 200
Atlanta, GA 30309
t: 404 601 4000 f: 404 601 3980

COPYRIGHT NOTICE
This drawing is the property of the above referenced Professional and is not to be used for any purpose other than the specific project and stated herein, and cannot be reproduced in any manner without the express written permission from the Professional

ISSUE/REVISION RECORD

DATE	DESCRIPTION
08-31-2018	INITIAL PERMIT SET
10-25-2018	CITY COMMENTS
11-05-2018	CITY COMMENTS

PROFESSIONAL SEAL

PROFESSIONAL IN CHARGE
JOHN NOURZAD

PROJECT MANAGER
WILLIAM LOTZ

QUALITY CONTROL
CHARLES J. BEADLES

DRAWN BY
TREVOR ANDREY

PROJECT
PANERA BREAD

ADDRESS
BRADENTON
FLORIDA
6351 MANATEE AVENUE WEST

CLIENT

PROJECT NUMBER
201807580

SHEET TITLE
UTILITY PROFILES

SHEET NUMBER
C-5.1