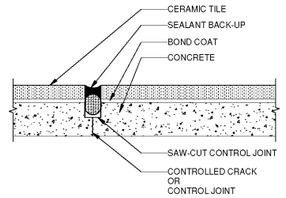

13 TYP. CONTRACTION JOINT
1" = 1'-0"

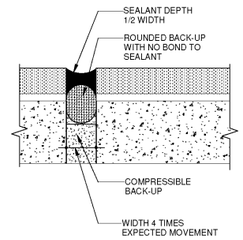

9 TYP. EXPANSION JOINT
1" = 1'-0"

NOTE: INSTALL 3'-0" DIA. SONOTUBE CENTERED ON FLOOR DRAIN. POUR CONCRETE FLOOR SLAB OUTSIDE OF SONOTUBE. ONCE CONCRETE CURES, REMOVE SONOTUBE & POUR REMAINING CONCRETE AROUND FLOOR DRAIN. SLOPE 1/4" PER FOOT TOWARDS DRAIN.

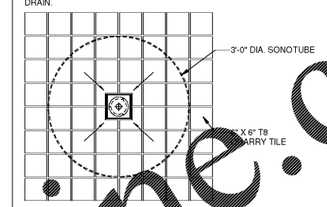

1 DETAIL @ FLOOR DRAIN
3/4" = 1'-0"

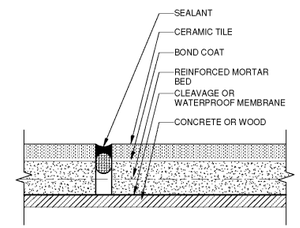

14 TYP. EXPANSION JOINT
1" = 1'-0"

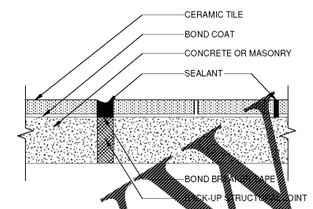

10 TYP. ISOLATION/EXPANSION JOINT
1" = 1'-0"

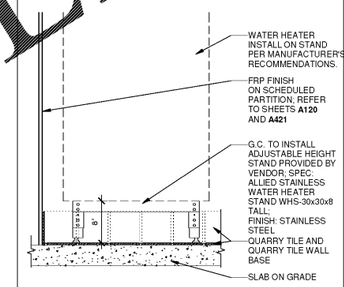

2 WATER HEATER ON STAND
1" = 1'-0"

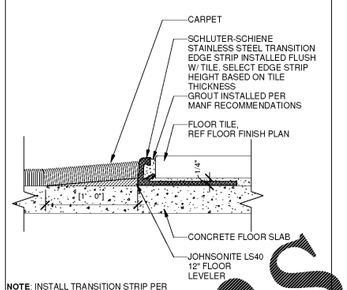

NOTE: INSTALL TRANSITION STRIP PER MANUFACTURER'S RECOMMENDATIONS.

19 TILE/CARPET TRANSITION
1" = 1'-0"

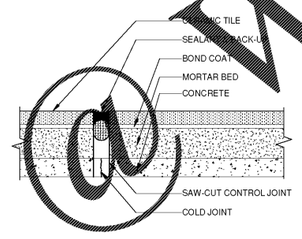

15 TYP. CONSTRUCTION JOINT
1" = 1'-0"

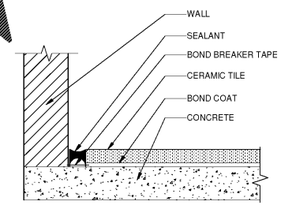

11 TYP. PERIMETER JOINT
1" = 1'-0"

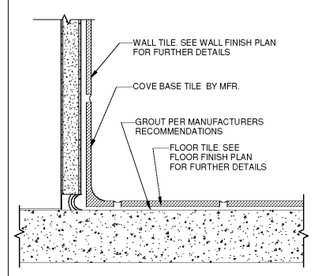

7 COVE BASE TRIM
6" = 1'-0"

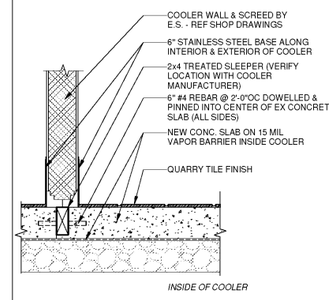

3 SECTION @ WALK-IN COOLER
1 1/2" = 1'-0"

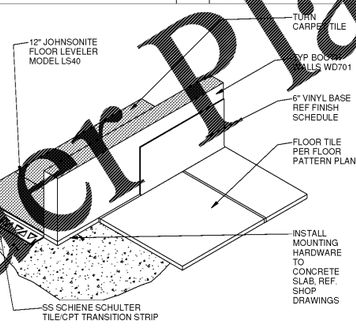

20 CARPET/TILE TRANSITION
1 1/2" = 1'-0"

NOTE: CONTACT LATICRETE INTERNATIONAL, INC.
1-800-243-4788

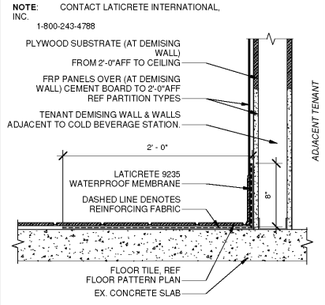

16 SECTION @ WATERPROOFING
1 1/2" = 1'-0"

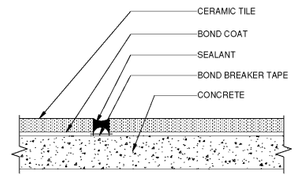

12 TYP. GENERIC MOVEMENT JOINT
1" = 1'-0"

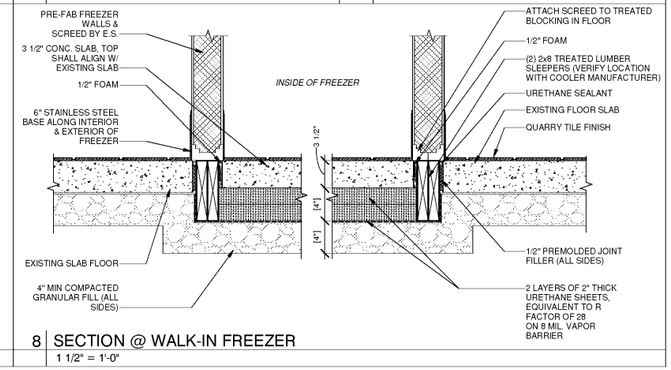

8 SECTION @ WALK-IN FREEZER
1 1/2" = 1'-0"

11/1/2018 3:03:24 PM

Bakery-Cafe:

#6119

SYSTEM: G4(#6119)

Project Team:

whadesign est. 1992
p.o. box 142116
coral gables, florida
33114-2116
v: 305.443.3100
f: 305.259.3966
license number: **AA26002436**

Professional Seal:

architect of record: William F. Arthur
License Number: **AR0012074**

Project Title:

CONSTRUCTION DRAWINGS

Bakery Cafe#6119
6351 MANATEE AVE W,
BRADENTON, FL 34209

Panera BREAD

These plans and specifications are the exclusive property of WHA Design. Any reproduction, modification, distribution, and/or use of these materials (or any portion thereof) without WHA Design's prior written consent is strictly prohibited

No.	Description	Date

FLOORING DETAILS

Project Number: #6119
Sheet Number: **A520**
Drawn By: Author
Issue Date: 09.30.18

DPM:	DM:	CPM:
J.B.	D.C.	R.K.

Order Plans @ WWW.LDILine.com