Order Plans @ WWW.CDLine.com

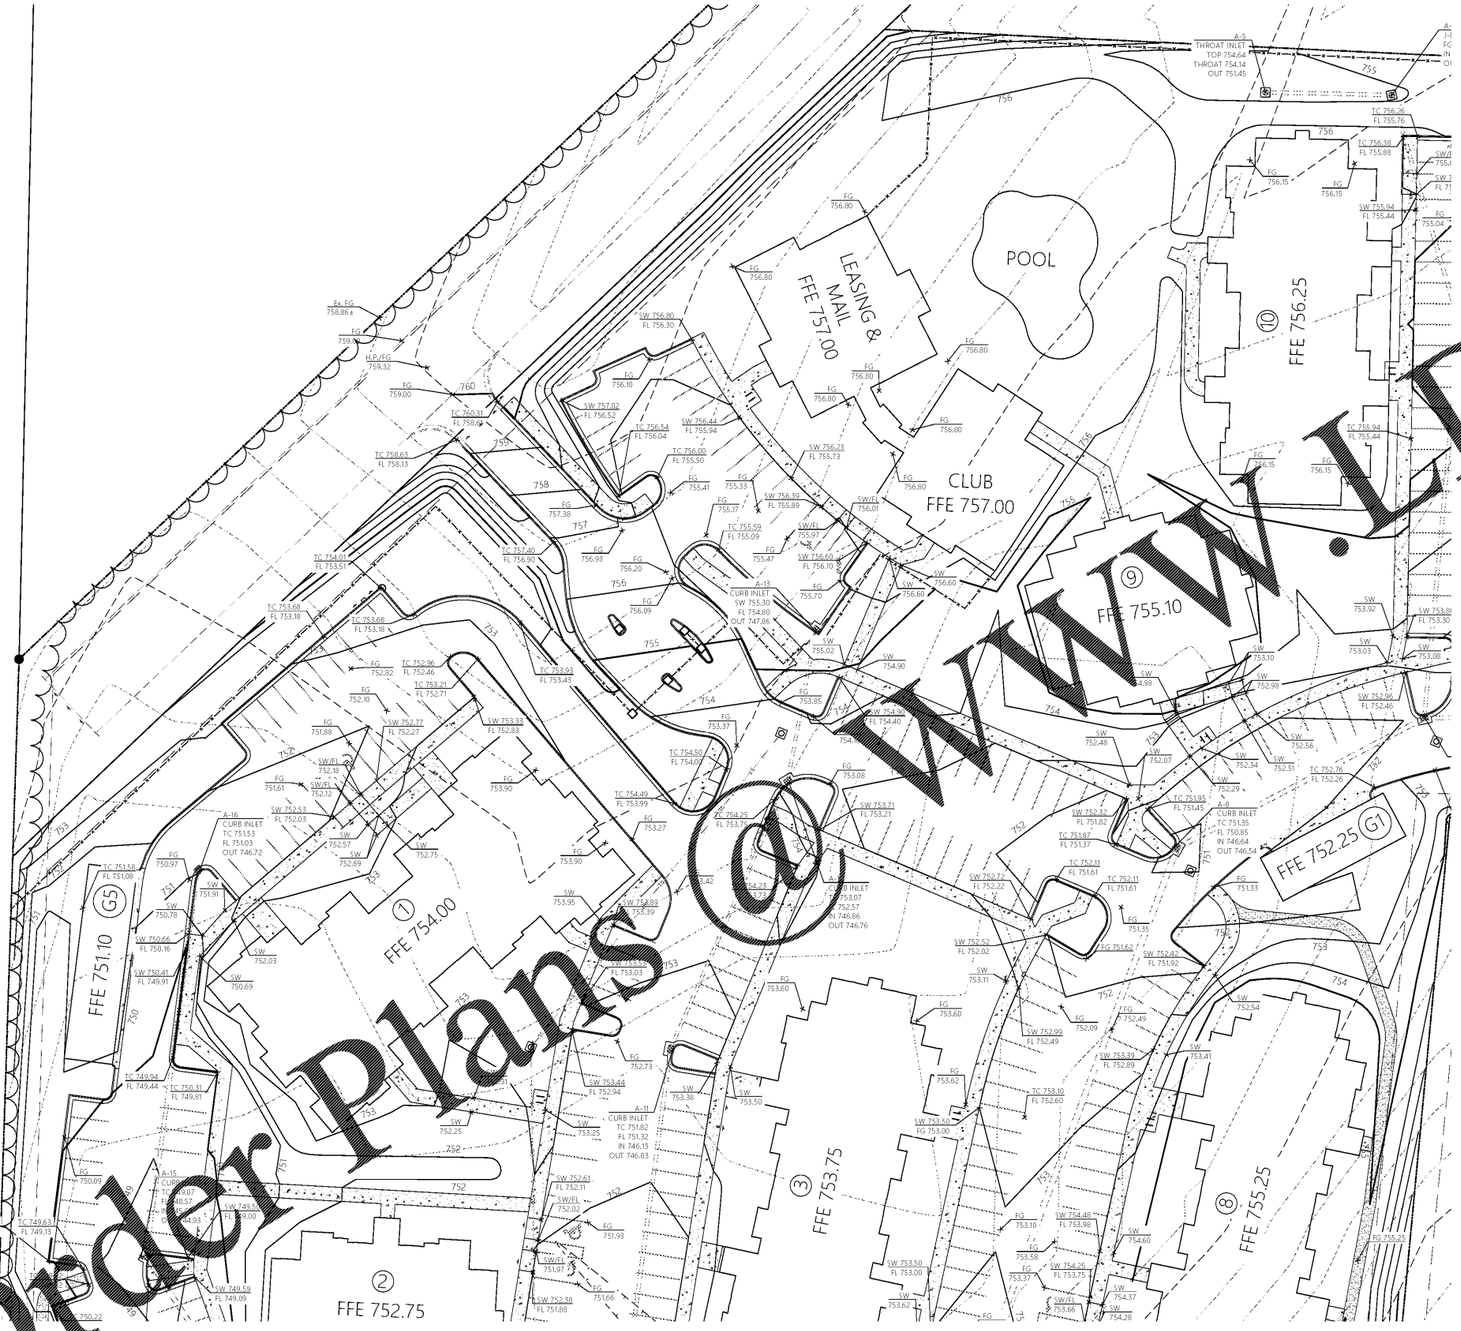

Grading Plan
Scale: 1" = 30'

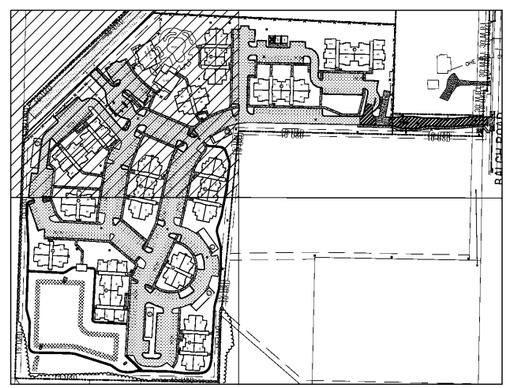

Quadrant Legend
Scale: 1" = 200'

ALABAMA REGISTERED LANDSCAPE ARCHITECT
2018 12/10

STATE OF ALABAMA
HARRY MATHIS SNEED
REGISTERED
LANDSCAPE ARCHITECT
2018 12/10

MULLINS, LLC
CIVIL ENGINEERING, DEVELOPMENT DESIGN
SURVEYING, LANDSCAPE ARCHITECTURE
2101 West Clinton Avenue, Suite 503, Huntsville, AL 35805
(256) 690-5312

All documents, including Drawings and Specifications prepared by Firms listed on face and the Project for which they were prepared, are instruments of service in respect of the client and Firms listed on face, shall retain an ownership and property interest therein whether or not the Project is completed. Such documents are not intended to represented to be suitable for reuse by the Client or others on extensions of the Project or on any other project. Any reuse without written verification or adaptation by Firms listed on face for the specific purpose intended will be at client's sole risk and without liability or legal exposure to Firms listed on face. To further agreement and indemnification as may be agreed upon by Firms listed on face and the Client.

REVISIONS
1 Date: ---
2 Date: ---
3 Date: ---
4 Date: ---
5 Date: ---
6 Date: ---
7 Date: ---
8 Date: ---

Balch Road Apartments

Huntsville, AL

PREPARED FOR: Bobo Family Group

Grading Plan

Job No. 18-166
Date: 2018 12/10
Drawn By: JLH
Checked By: HMS

SHEET NUMBER
C5.2