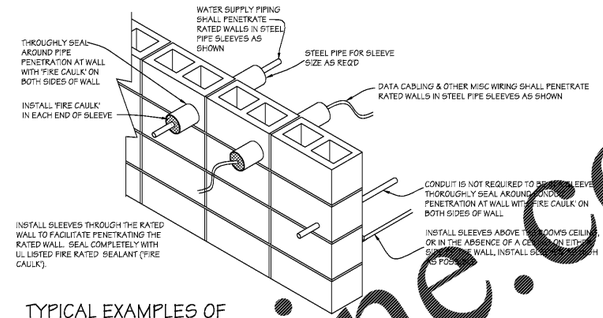

TYPICAL EXAMPLES OF PENETRATING THRU RATED WALL (2 / A2.02)

NOT TO SCALE

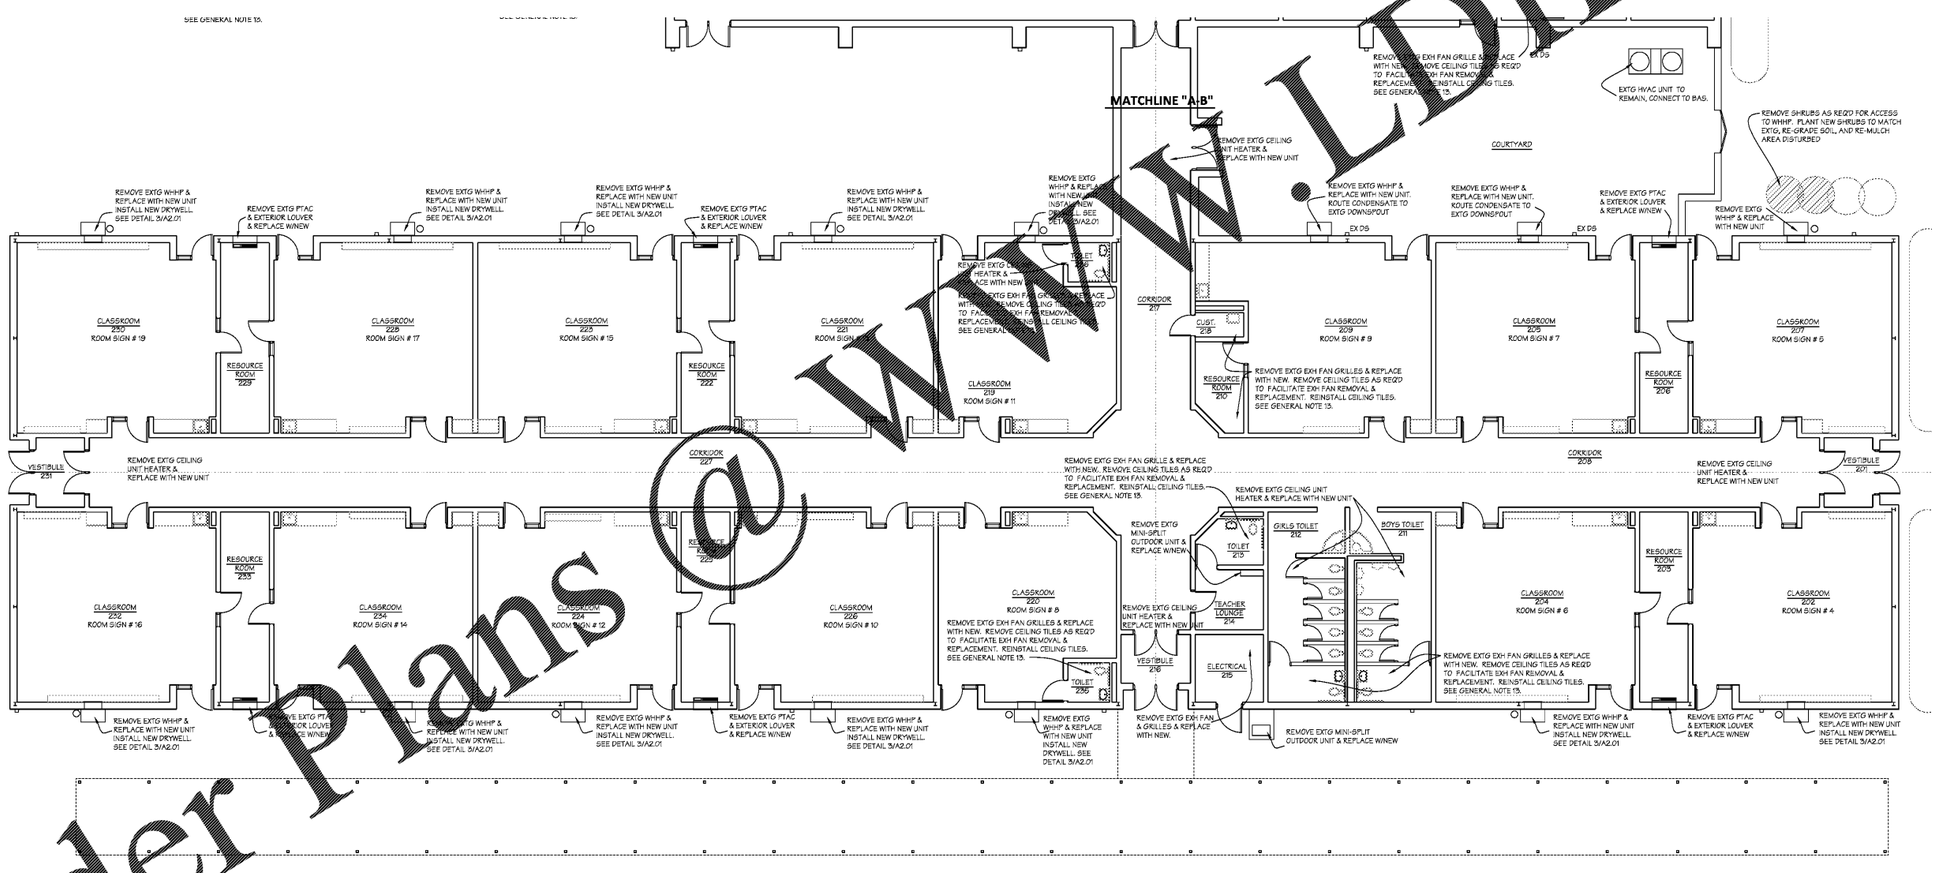

WING B FLOOR PLAN (1 / A2.02)

8' 4' 0 8' 16'

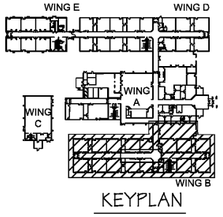

KEYPLAN

Order Plans @ WWW.LDLine.com

DELOACH
721 WALNUT STREET
POST OFFICE BOX 6926
MACON GEORGIA 31208
phone 478-742-4999
Fax 478-742-5207
arch@deloacharchitects.com
ARCHITECTS PC

HVAC & LIGHTING REPLACEMENT AT

KINGSTON ELEMENTARY SCHOOL

240 HARDIN BRIDGE ROAD, KINGSTON, GA 30145
FOR THE BARTOW COUNTY SCHOOL SYSTEM - DR. PHILLIP D. PAGE, SUPERINTENDENT
CARTERSVILLE, GEORGIA

STATE OF GEORGIA
WM. HAROLD DELOACH
CERTIFICATE NO. 16887
REGISTERED ARCHITECT

THESE DOCUMENTS AS INSTRUMENTS OF SERVICE, REMAIN THE PROPERTY OF THE ARCHITECT AND NO PART THEREOF MAY BE USED OR REPRODUCED IN ANY FORM WITHOUT WRITTEN PERMISSION

NO.	REVISIONS	DATE

CONSTRUCTION DOCUMENTS

WING B FLOOR PLAN

SCALE: 1/8" = 1'-0"

SHEET

A2.02

4 OF 30

FILE: 18.10

DATE: 12/14/18

12/14/2018 10:43 PM