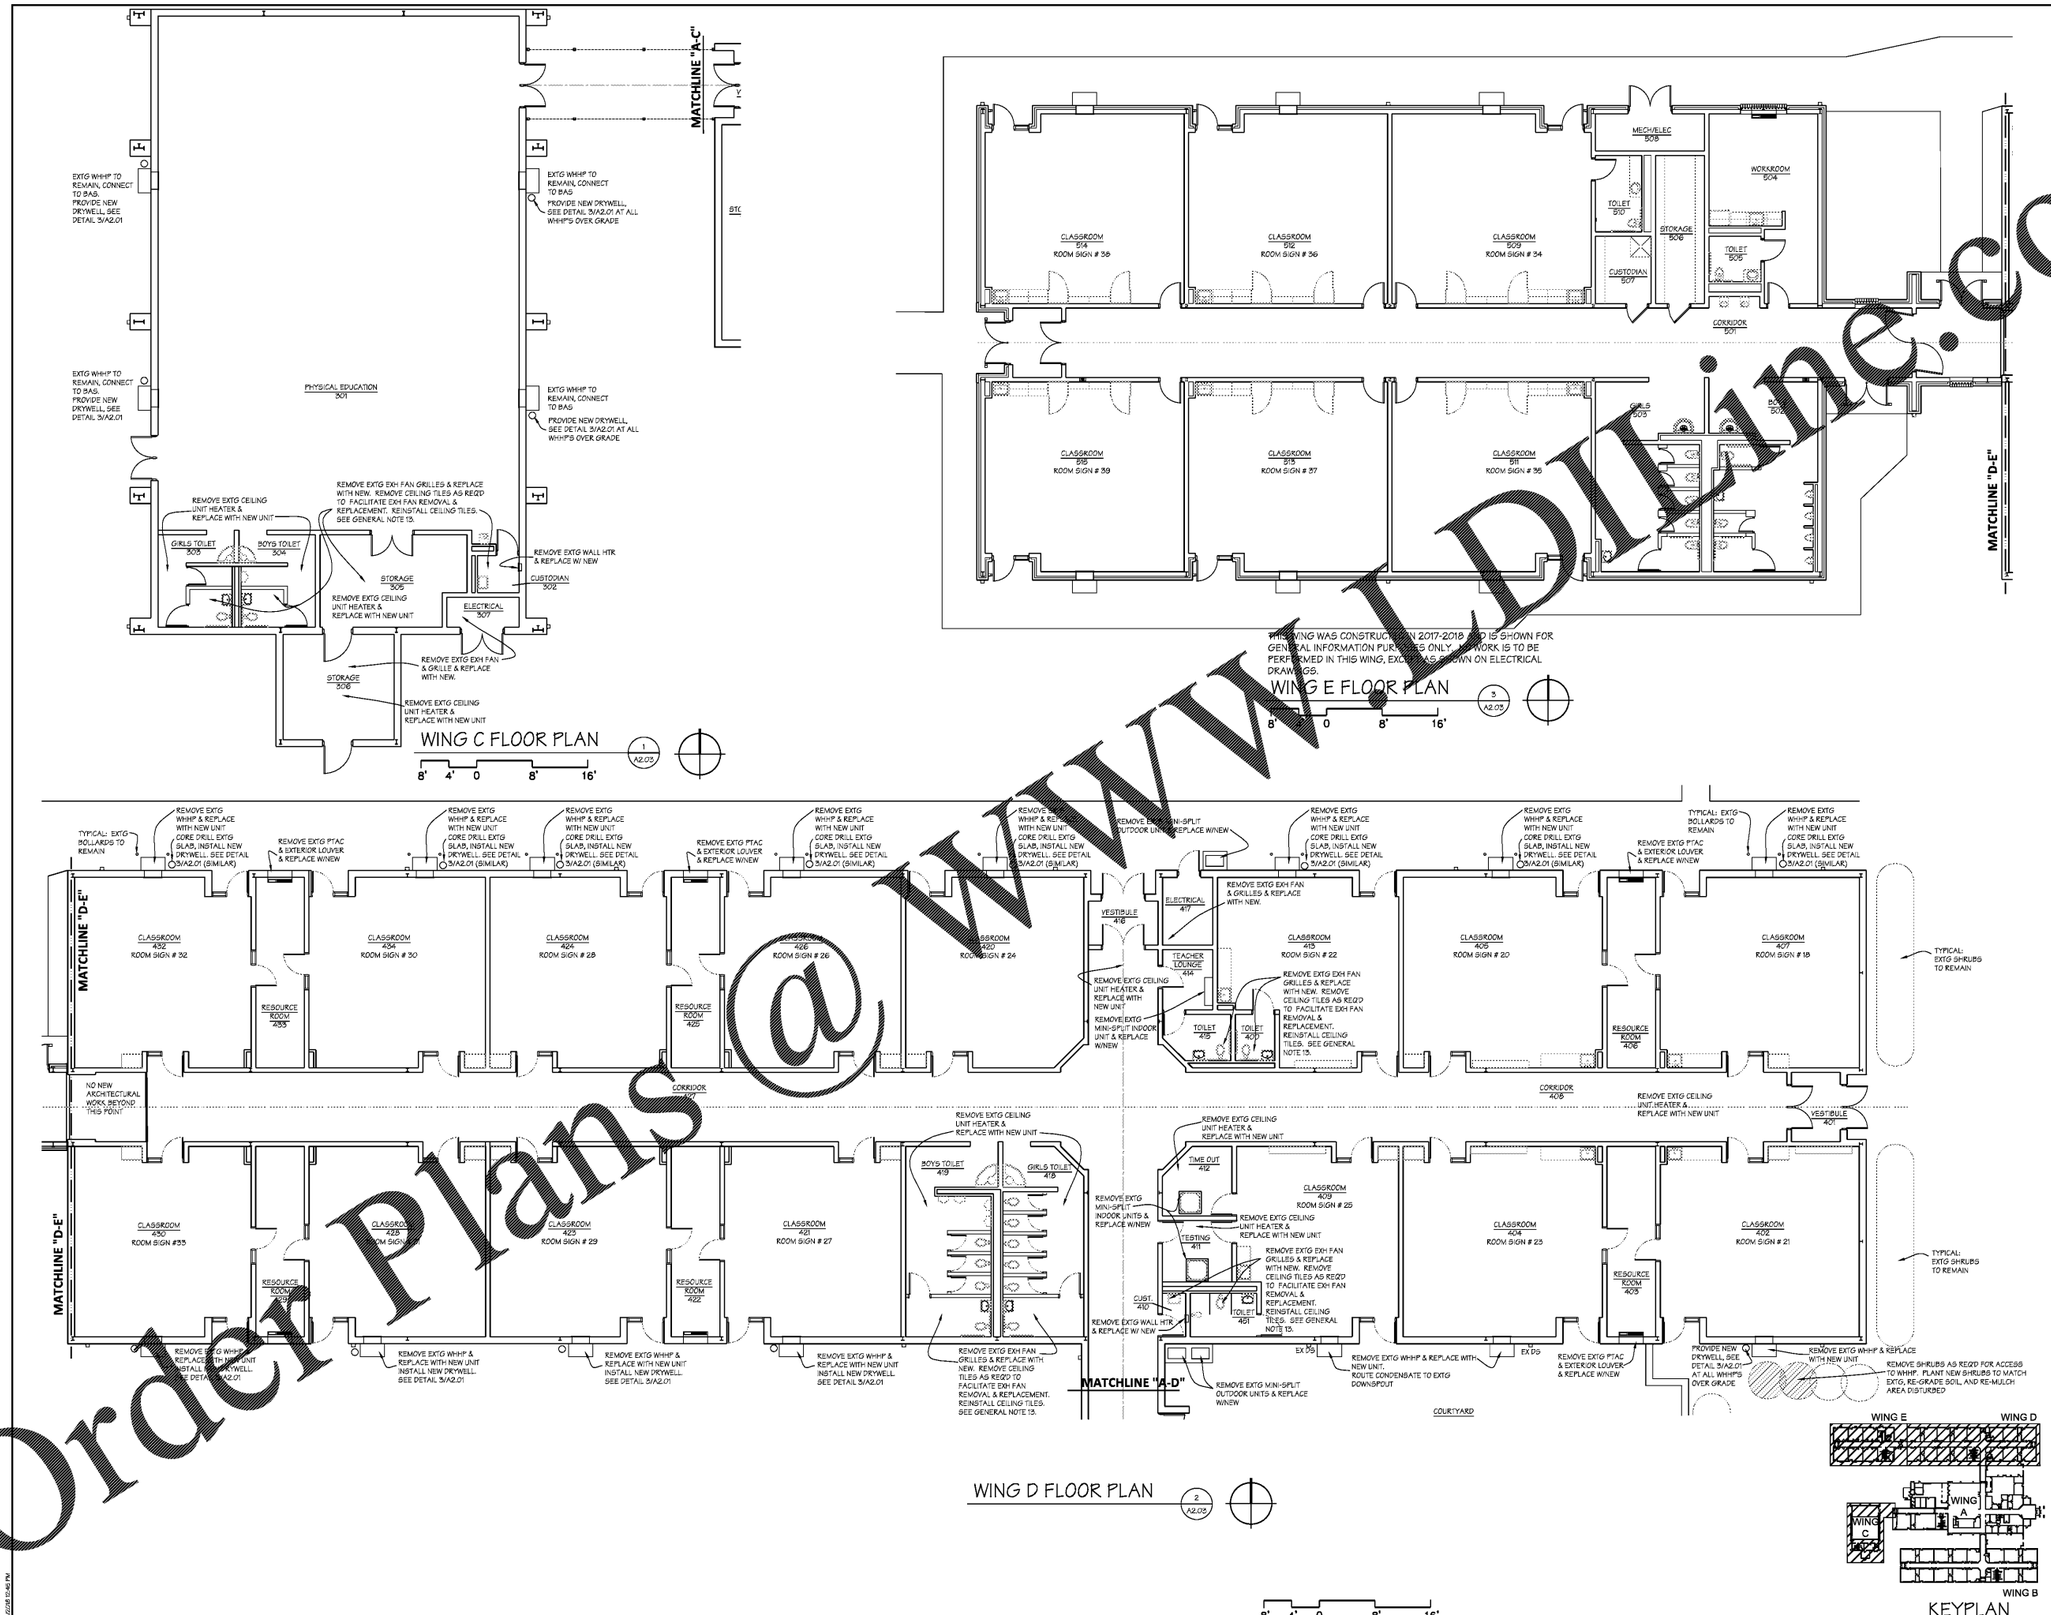

Order Plans @ WWW.DRline.com

DELOACH
721 WALNUT STREET
POST OFFICE BOX 6926
MACON GEORGIA 31208
phone 478-742-4999
Fax 478-742-5207
arch@deloacharchitects.com
ARCHITECTS PC

HVAC & LIGHTING REPLACEMENT AT

KINGSTON ELEMENTARY SCHOOL

240 HARDIN BRIDGE ROAD, KINGSTON, GA 30145
FOR THE BARTOW COUNTY SCHOOL SYSTEM - DR. PHILLIP D. PAGE, SUPERINTENDENT
CARTERSVILLE, GEORGIA

STATE OF GEORGIA
WM. HAROLD DELOACH
CERTIFICATE NO. 8-867
REGISTERED ARCHITECT

THESE DOCUMENTS, AS INSTRUMENTS OF SERVICE, REMAIN THE PROPERTY OF THE ARCHITECT AND NO PART THEREOF MAY BE USED OR REPRODUCED IN ANY FORM WITHOUT WRITTEN PERMISSION

NO.	REVISIONS	DATE

CONSTRUCTION DOCUMENTS

WING C, D, E FLOOR PLAN
SCALE: 1/8" = 1'-0"
SHEET
A2.03
5 OF 30

FILE: 18.10
DATE: 12/14/18