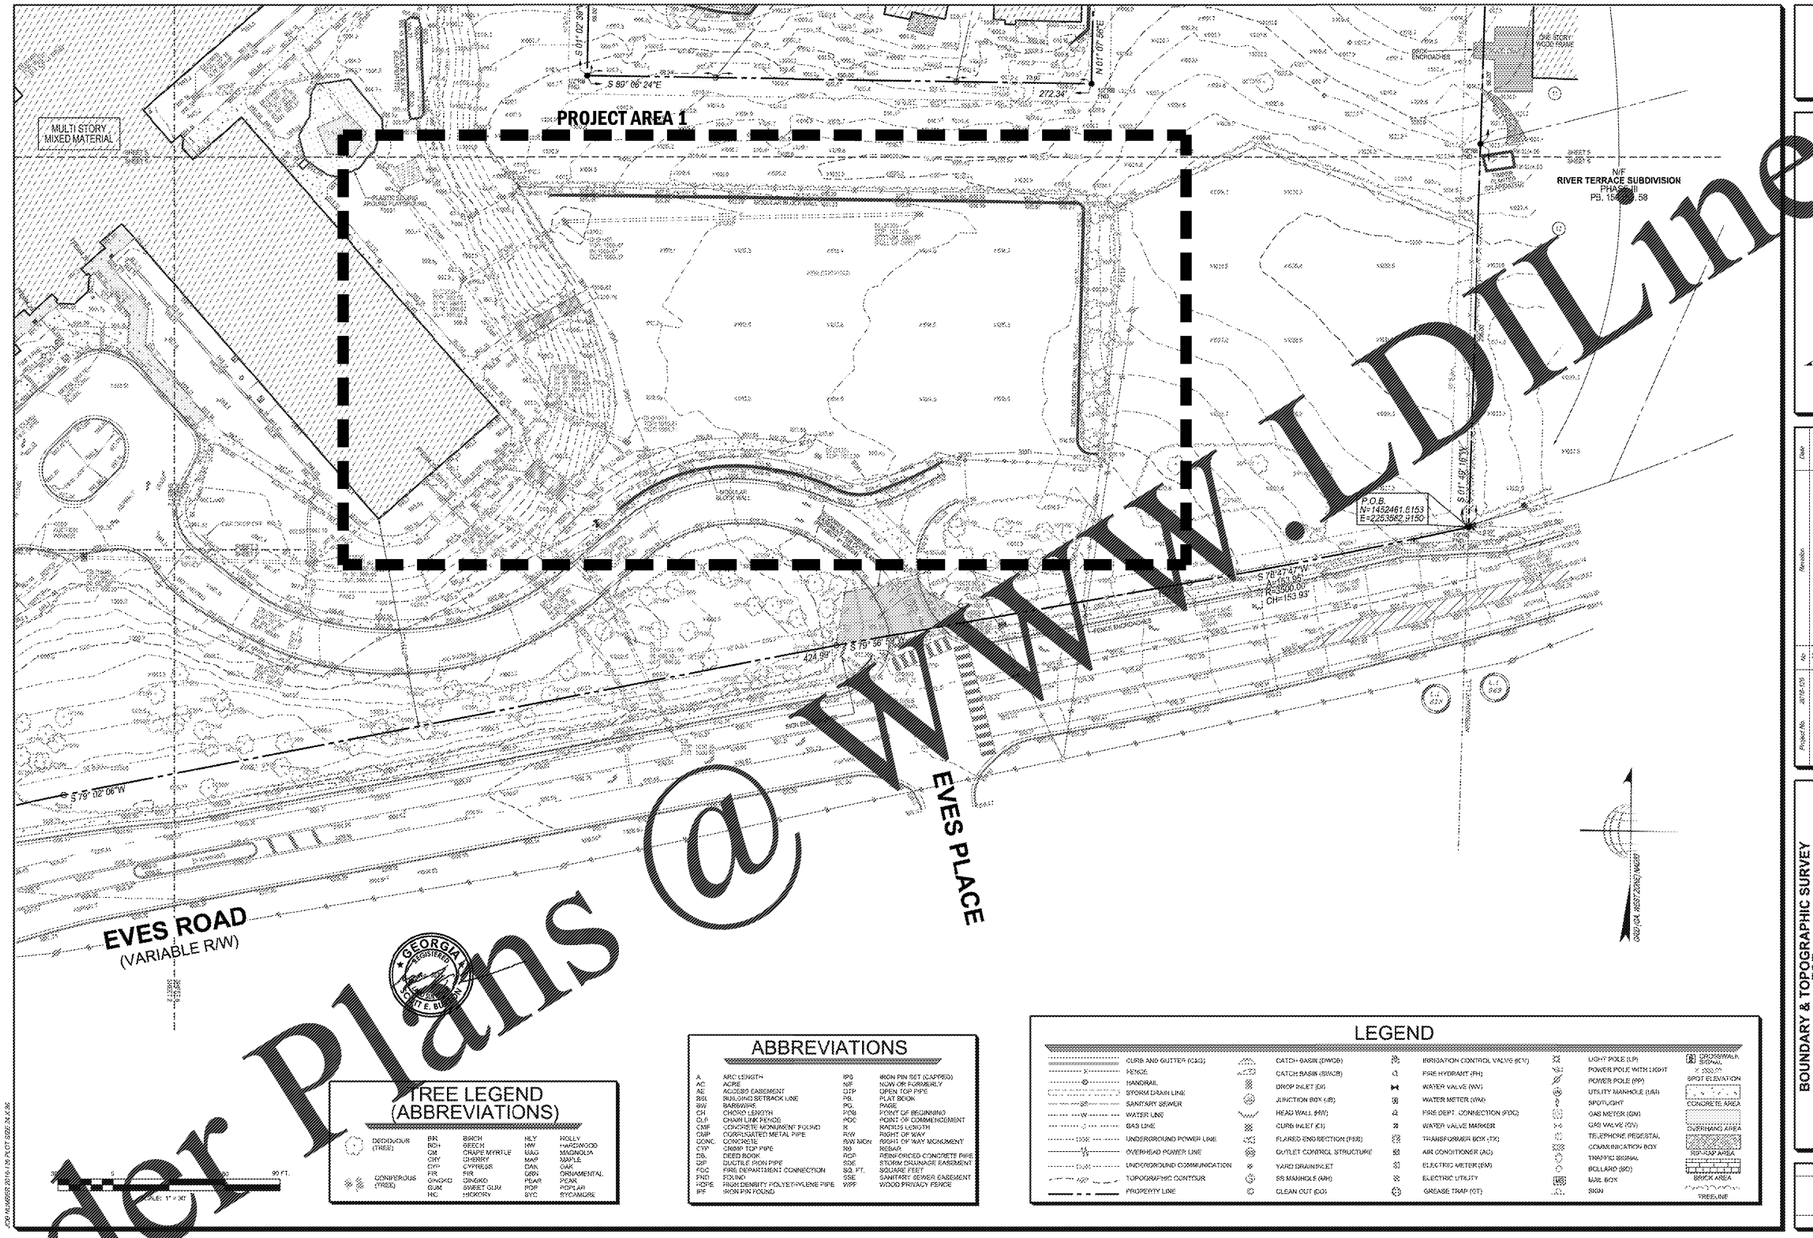

TREE LEGEND (ABBREVIATIONS)

DECIDUOUS (TREE)		BIR	BIRCH	HLY	HOLLY
		BCH	BEECH	HW	HARDWOOD
		CM	CRAPE MYRTLE	MAG	MAGNOLIA
		CHY	CHERRY	MAP	MAPLE
		CYP	CYPRESS	OAK	OAK
CONIFEROUS (TREE)		FIR	FIR	ORN	ORNAMENTAL
		GNKGO	GINKGO	PEAR	PEAR
		GUM	SWEET GUM	POP	POPLAR
		HIC	HICKORY	SYC	SYCAMORE

ABBREVIATIONS

A	ARC LENGTH	IPS	IRON PIN SET (CAPPED)
AC	ACRE	N/F	NOW OR FORMERLY
AE	ACCESS EASEMENT	OTP	OPEN TOP PIPE
BSL	BUILDING SETBACK LINE	PB.	PLAT BOOK
BW	BARBWIRE	PG.	PAGE
CH	CHORD LENGTH	POB	POINT OF BEGINNING
C.L.F.	CHAIN LINK FENCE	POC	POINT OF COMMENCEMENT
CMF	CONCRETE MONUMENT FOUND	R	RADIUS LENGTH
CMP	CORRUGATED METAL PIPE	ROW	RIGHT OF WAY
CONC.	CONCRETE	R/W MON.	RIGHT OF WAY MONUMENT
CTP	CRIMP TOP PIPE	RB	REBAR
DB.	DEED BOOK	RCP	REINFORCED CONCRETE PIPE
DIP	DUCTILE IRON PIPE	SDE	STORM DRAINAGE EASEMENT
FDC	FIRE DEPARTMENT CONNECTION	SQ. FT.	SQUARE FEET
FND	FOUND	SSE	SANITARY SEWER EASEMENT
HDPE	HIGH DENSITY POLYETHYLENE PIPE	WPF	WOOD PRIVACY FENCE
IPF	IRON PIN FOUND		

LEGEND

CURB AND GUTTER (CG)	CATCH BASIN (DWDB)	IRRIGATION CONTROL VALVE (ICV)	LIGHT POLE (LP)	CROSSWALK MARKING	
FENCE	CATCH BASIN (SDACB)	FIRE HYDRANT (FH)	POWER POLE WITH LIGHT	SPOT ELEVATION	
HANDRAIL	DROP INLET (DI)	WATER VALVE (WV)	POWER POLE (PP)	CONCRETE AREA	
STORM DRAIN LINE	JUNCTION BOX (JB)	WATER METER (WM)	UTILITY MANHOLE (UM)	OVERHANG AREA	
SANITARY SEWER	HEAD WALL (HW)	FIRE DEPT. CONNECTION (FDC)	SPOTLIGHT	RIP-RAP AREA	
WATER LINE	CURB INLET (CI)	WATER VALVE MARKER	GAS METER (GM)	BRICK AREA	
GAS LINE	FLARED END SECTION (FES)	TRANSFORMER BOX (TX)	GAS VALVE (GV)	TREELINE	
UNDERGROUND POWER LINE	OVERHEAD POWER LINE	AIR CONDITIONER (AC)	TELEPHONE PEDESTAL		
OVERHEAD POWER LINE	OUTLET CONTROL STRUCTURE	ELECTRIC METER (EM)	COMMUNICATION BOX		
UNDERGROUND COMMUNICATION	YARD DRAIN INLET	ELECTRIC UTILITY	TRAFFIC SIGNAL		
TOPOGRAPHIC CONTOUR	SS MANHOLE (MH)	MAIL BOX	BOLLARD (BO)		
PROPERTY LINE	CLEAN OUT (CO)	GREASE TRAP (GT)	SIGN		

Order Plans @ WWW.LDILine.com

TerraMark
Environmental Consultants, Inc.
1599 Dickens Drive
Marietta, Georgia 30062
Tel. No. (770) 421-1700
Fax. No. (770) 421-1707
www.TerraMark.com
To contact Surveying, Inc.
C.A. # LSF000809

Revision	Date

Project No. 2018-109
Survey Chief JH
Drawn By WDO
Approved By BEB
Date 08/25/2018
Scale 1"=30'

BOUNDARY & TOPOGRAPHIC SURVEY
FOR
FULTON COUNTY BOARD OF EDUCATION
(RIVER EVES ELEMENTARY SCHOOL)
LOCATED IN
LAND LOT 625, 1ST DISTRICT, 2ND SECTION
CITY OF ROSWELL, FULTON COUNTY, GEORGIA

SHEET NO.
6/6
THE MINIMUM SIZE OF 24" x 36"

FULTON COUNTY SCHOOL SYSTEM

RIVER EVES ELEMENTARY SCHOOL - RENOVATIONS

9000 EVES RD
ROSWELL, GA 30076

CDH
6[illegible] Peachtree Road
[illegible] 30060-6981
(770 423-[illegible]
www.cdhpartners.com
COPYRIGHT © 2018 CDH PARTNERS
All rights reserved

PROJECT NO.

50% CD'S	08/07/2018
PERMIT SET	09/20/2018
95% CD'S	11/08/2018
LDP RESUBMITTAL	11/19/2018
BID SET	12/03/2018

CONTRACT DOCUMENT
ISSUED FOR CONSTRUCTION

SHEET TITLE
TOPOGRAPHIC SURVEY

SHEET NUMBER
C060