DEMOLITION NOTES:

1. REMOVE EXISTING FLOOR MOUNTED VERTICAL FAN COIL UNIT AND ALL ASSOCIATED CONTROLS AND WIRING. DISCONNECT ALL EXISTING PIPING AND DUCTWORK. REFER TO DETAIL 1, SHEET M403 FOR DISCONNECTION POINTS OF PIPING AND DUCTWORK.

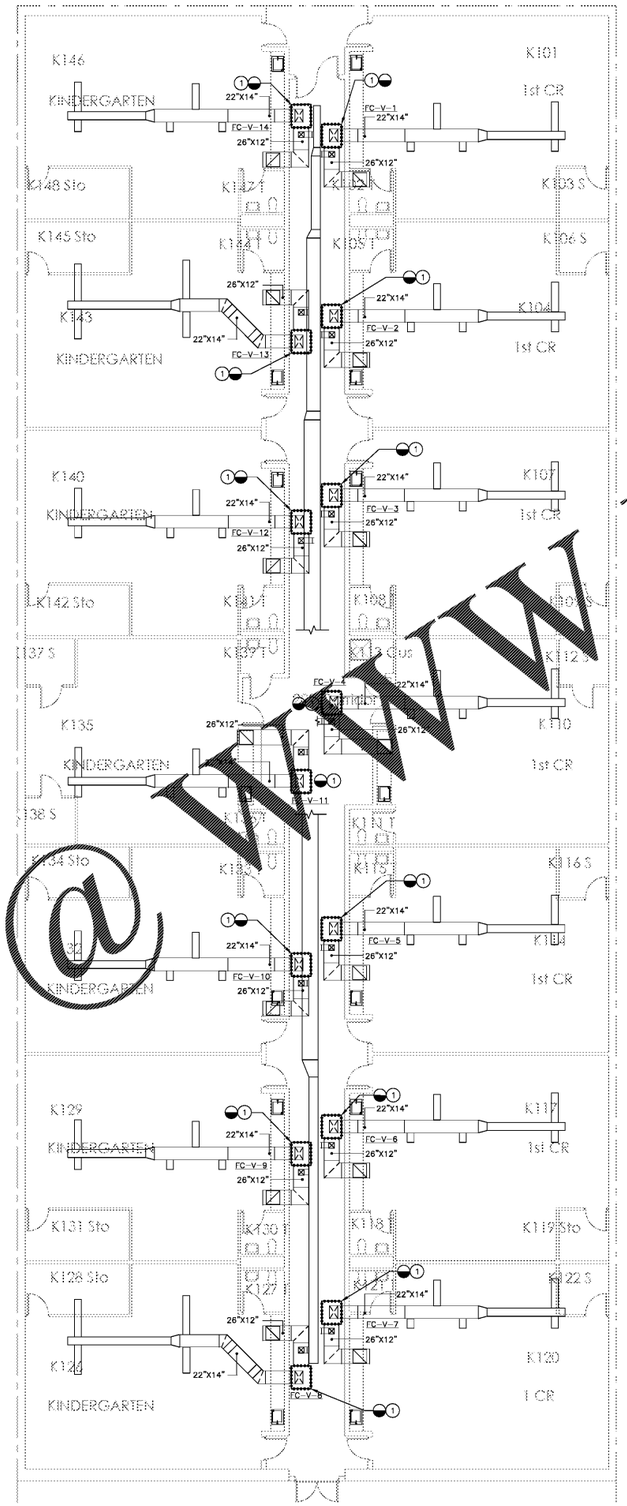

GRAPHIC SCALE

8 4 0 8 16

SCALE: 1/8"=1'-0"
UNIT OF MEASURE: FEET

KEY PLAN

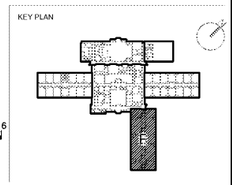

CDH
Road
30060-6
770.4
www.cdh

COPYRIGHT © 2018 CDH PARTNERS, INC.

FULTON COUNTY SCHOOL SYSTEM

RIVER EVES ELEMENTARY SCHOOL - RENOVATION

9000 EVES ROAD
ROSWELL, GA 30076

PROJECT NO: 18046.00

	50% CD'S	08/07/2018
	PERMIT SET	09/20/2018
	95% CD'S	11/08/2018
	BID SET	12/03/2018

GEORGIA REGISTERED PROFESSIONAL ENGINEER DANIEL NOTO

CONTRACT DOCUMENT
ISSUED FOR
CONSTRUCTION

SHEET TITLE

MECHANICAL DUCTWORK PLAN - SECTION F - DEMOLITION

SHEET NUMBER

MD101F

Order Plans @ www.LDILine.com