DRAWING NOTES:

1. INSTALL NEW HORIZONTAL FAN COIL UNIT AND ALL ASSOCIATED CONTROLS AND WIRING. CONNECT TO EXISTING PIPING AND DUCTWORK. SEE DETAIL 3, SHEET M402 FOR CONNECTION POINTS OF DUCTWORK AND PIPING.
2. INSTALL NEW ROOF MOUNTED EXHAUST FAN AND ROOF CURB. CONNECT TO ASSOCIATED DUCT, CONTROLS, AND WIRING. SEE DETAIL 4, SHEET M402 FOR CONNECTION POINTS OF POINTS OF DUCTWORK.

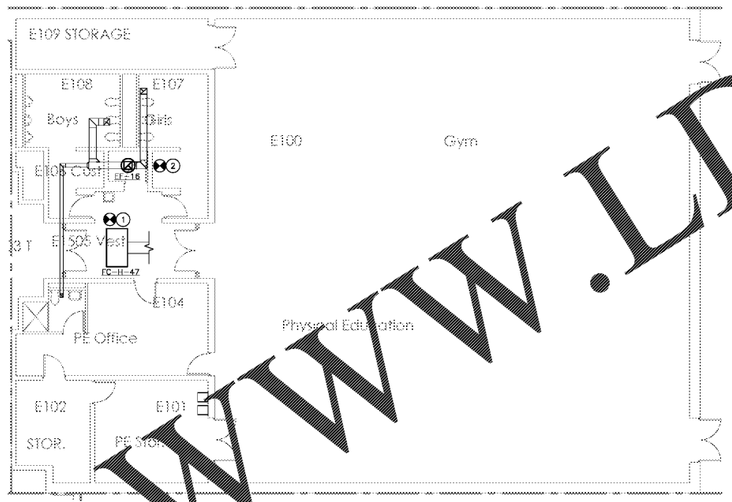

Order Plans @ WWW.LDILine.com

CDH
Road
A 30060-61
770 42
www.cdhpartners.com
COPYRIGHT © 2018 CDH PARTNERS, INC
ALL RIGHTS RESERVED

FULTON COUNTY SCHOOL SYSTEM

RIVER EVES ELEMENTARY SCHOOL - RENOVATION

9000 EVES ROAD
ROSWELL, GA 30076

PROJECT NO: 18048.00

	50% CD'S	08/07/2018
	PERMIT SET	09/20/2018
	95% CD'S	11/08/2018
	BID SET	12/03/2018

GEORGIA REGISTERED NO. PEO... ENGINEER DANIEL NOTO

CONTRACT DOCUMENT
ISSUED FOR
CONSTRUCTION

SHEET TITLE
MECHANICAL DUCTWORK PLAN - SECTION B

SHEET NUMBER
M101B

KEY PLAN

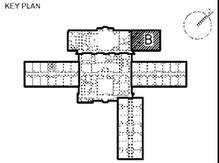

GRAPHIC SCALE
8 4 0 8 16
SCALE: 1/8"=1'-0"
UNIT OF MEASURE: FEET