DRAWING NOTES:

1. INSTALL NEW FLOOR MOUNTED VERTICAL FAN COIL UNIT AND ALL ASSOCIATED CONTROLS AND WIRING. CONNECT TO EXISTING PIPING AND DUCTWORK. SEE DETAIL 2, SHEET M403 FOR CONNECTION POINTS OF PIPING AND DUCTWORK.

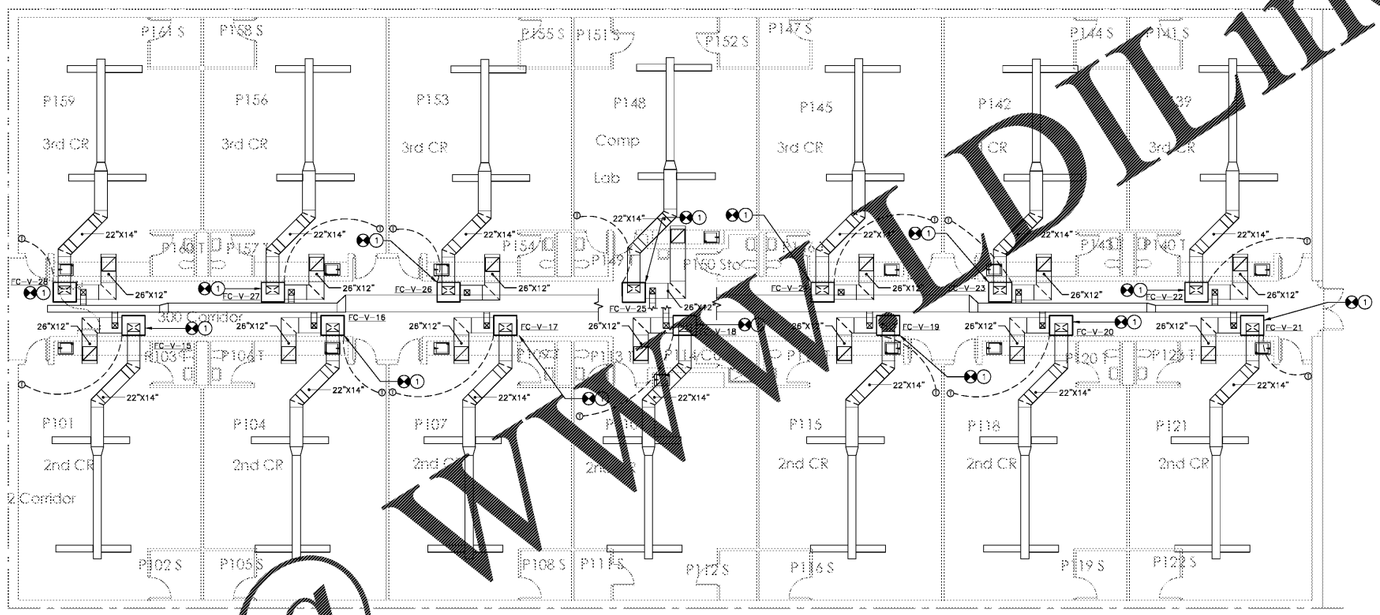

Order Plans @ WWW.LDLine.com

GRAPHIC SCALE
8 4 0 8 16
SCALE: 1/8"=1'-0"
UNIT OF MEASURE: FEET

KEY PLAN

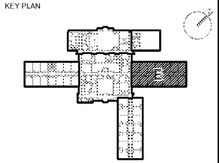

FULTON COUNTY SCHOOL SYSTEM

RIVER EVES ELEMENTARY SCHOOL - RENOVATION

9000 EVES ROAD
ROSWELL, GA 30076

PROJECT NO: 18046.00

	50% CD'S	08/07/2018
	PERMIT SET	09/20/2018
	95% CD'S	11/08/2018
	BID SET	12/03/2018

GEORGIA REGISTERED PROFESSIONAL ENGINEER DANIEL MOTO

CONTRACT DOCUMENT
ISSUED FOR
CONSTRUCTION

SHEET TITLE
MECHANICAL DUCTWORK PLAN - SECTION E

SHEET NUMBER
M101E