DRAWING NOTES:

1. INSTALL NEW FLOOR MOUNTED VERTICAL FAN COIL UNIT AND ALL ASSOCIATED CONTROLS AND WIRING. CONNECT TO EXISTING PIPING AND DUCTWORK. SEE DETAIL 2, SHEET M403 FOR CONNECTION POINTS OF PIPING AND DUCTWORK.

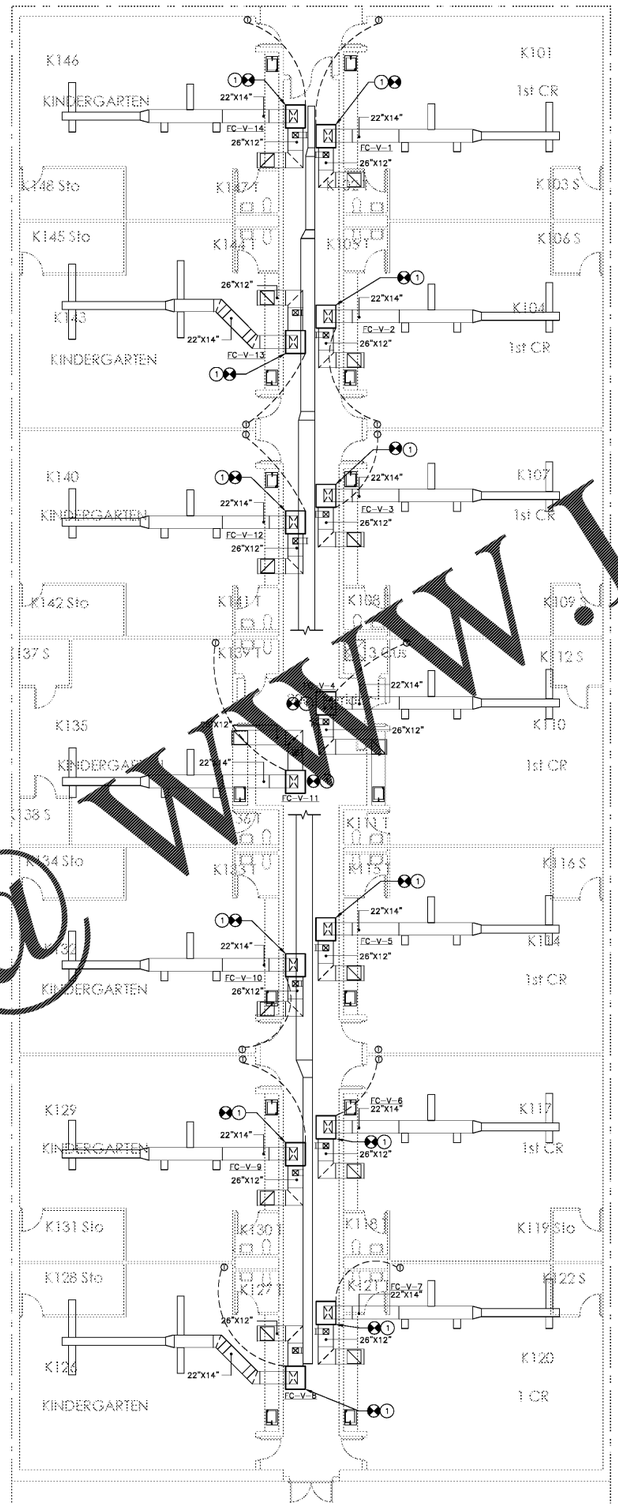

GRAPHIC SCALE

8 4 0 8 16

SCALE: 1/8"=1'-0"

UNIT OF MEASURE: FEET

KEY PLAN

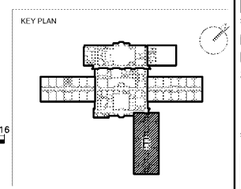

CDH

CDH Partners Road
Roswell, GA 30060-6952
770.42[illegible]
www.cdhpartners.com

COPYRIGHT © 2018 CDH PARTNERS, INC.
ALL RIGHTS RESERVED

FULTON COUNTY SCHOOL SYSTEM

RIVER EVES ELEMENTARY SCHOOL - RENOVATION

9000 EVES ROAD
ROSWELL, GA 30076

PROJECT NO: 18046.00

50% CD'S	08/07/2018
PERMIT SET	09/20/2018
95% CD'S	11/08/2018
BID SET	12/03/2018

GEORGIA REGISTERED PROFESSIONAL ENGINEER DANIEL NOTO

CONTRACT DOCUMENT ISSUED FOR CONSTRUCTION

SHEET TITLE

MECHANICAL DUCTWORK PLAN - SECTION F

SHEET NUMBER

M101F

Order Plans @ WWW.LDILine.com