DEMOLITION NOTES:

1. ALTERNATE #5: REMOVE EXISTING CLASSROOM SINK AND ASSOCIATED FAUCET, SUPPLIES, STOPS, TAILPIECE, AND P-TRAP. EXISTING SANITARY, VENT, AND DOMESTIC WATER PIPING SHALL REMAIN FOR REUSE IN NEW WORK.

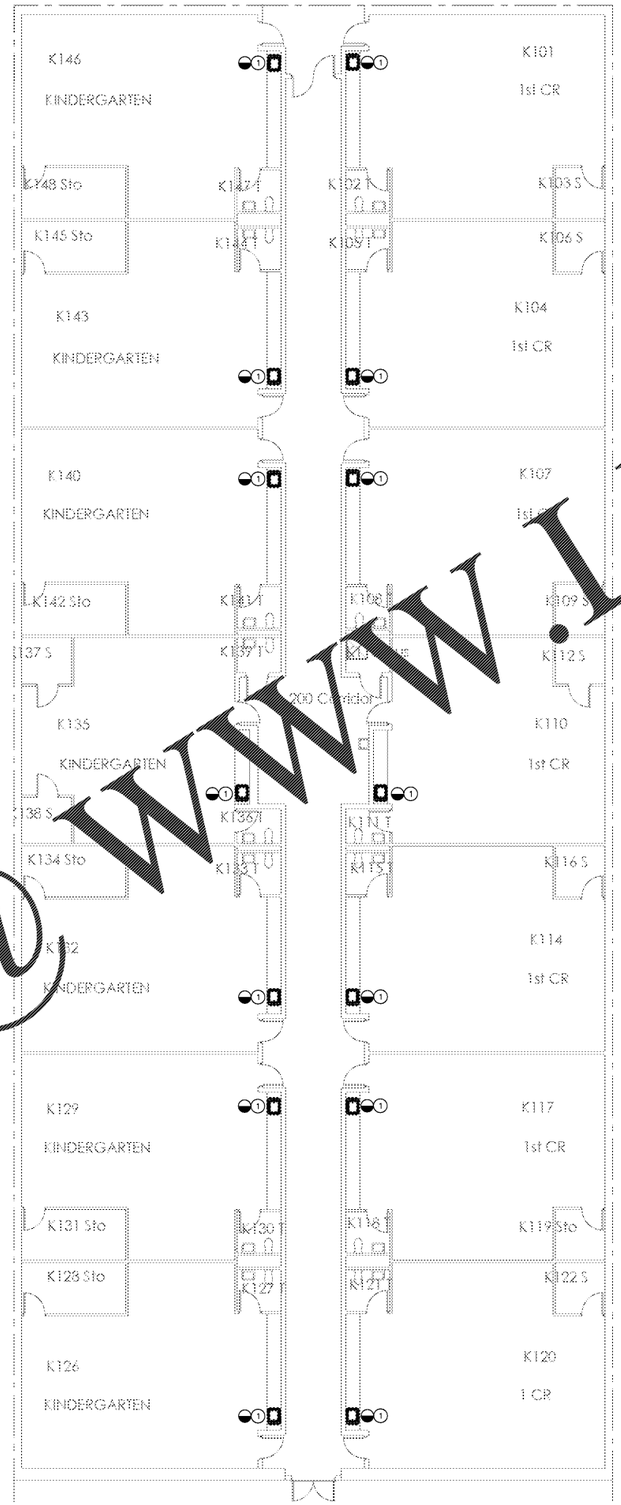

GRAPHIC SCALE

8 4 0 8 16

SCALE: 1/8"=1'-0"

UNIT OF MEASURE: FEET

KEY PLAN

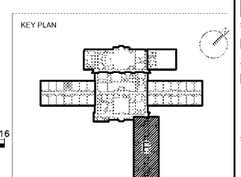

CDH

CDH Partners Road
Suite 100
Alpharetta, GA 30060-6953
770.425.8000
www.cdhpartners.com

COPYRIGHT © 2018 CDH PARTNERS, INC.
ALL RIGHTS RESERVED

FULTON COUNTY SCHOOL SYSTEM

RIVER EVES ELEMENTARY SCHOOL - RENOVATION

9000 EVES ROAD
ROSWELL, GA 30076

PROJECT NO: 18046.00

50% CD'S	08/07/2018
PERMIT SET	09/20/2018
95% CD'S	11/08/2018
BID SET	12/03/2018

GEORGIA REGISTERED PROFESSIONAL ENGINEER DANIEL NOTO

CONTRACT DOCUMENT ISSUED FOR CONSTRUCTION

SHEET TITLE

PLUMBING PLAN - SECTION F - DEMOLITION

SHEET NUMBER

PD101F

Order Plans @ WWW.LDILine.com