DRAWING NOTES:

1. ALTERNATE #5: INSTALL NEW CLASSROOM SINK WITH BUBBLER, CONNECT SINK TO EXISTING SANITARY, VENT, AND DOMESTIC WATER PIPING.

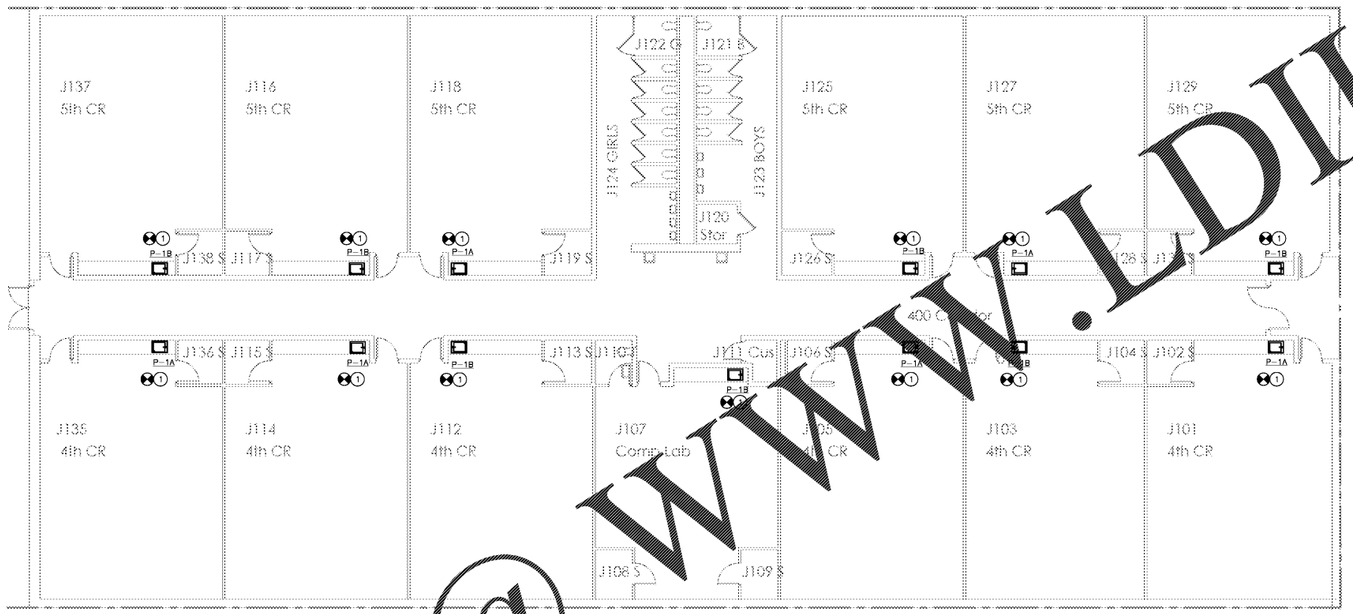

Order Plans @ WWW.LDILine.com

GRAPHIC SCALE
8 4 0 8 16
SCALE: 1/8"=1'-0"
UNIT OF MEASURE: FEET

KEY PLAN

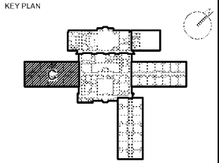

CDH
Road
A 30060-61
770.42
www.cdhparts.com
COPYRIGHT © 20 CHARTRAND DUBE ARCHITECTS

FULTON COUNTY SCHOOL SYSTEM

RIVER EVES ELEMENTARY SCHOOL - RENOVATION

9000 EVES ROAD
ROSWELL, GA 30076

PROJECT NO: 18046.00

	50% CD'S	08/07/2018
	PERMIT SET	09/20/2018
	95% CD'S	11/08/2018
	BID SET	12/03/2018

GEORGIA REGISTERED PROFESSIONAL ENGINEER DANIEL NOTO

CONTRACT DOCUMENT
ISSUED FOR
CONSTRUCTION

SHEET TITLE
PLUMBING PLAN - SECTION C

SHEET NUMBER
P101C